

SELECTED ARCHITECTURAL DETAILS

The Pencil Points Series—1940


BED ALCOVE

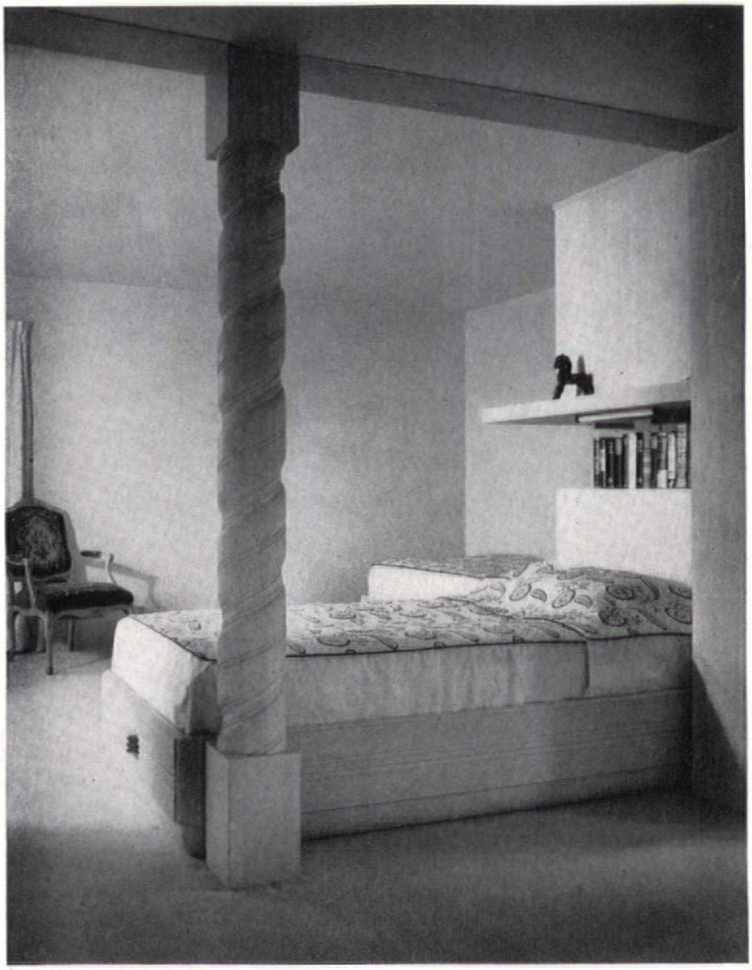

RICHARD GARRISON

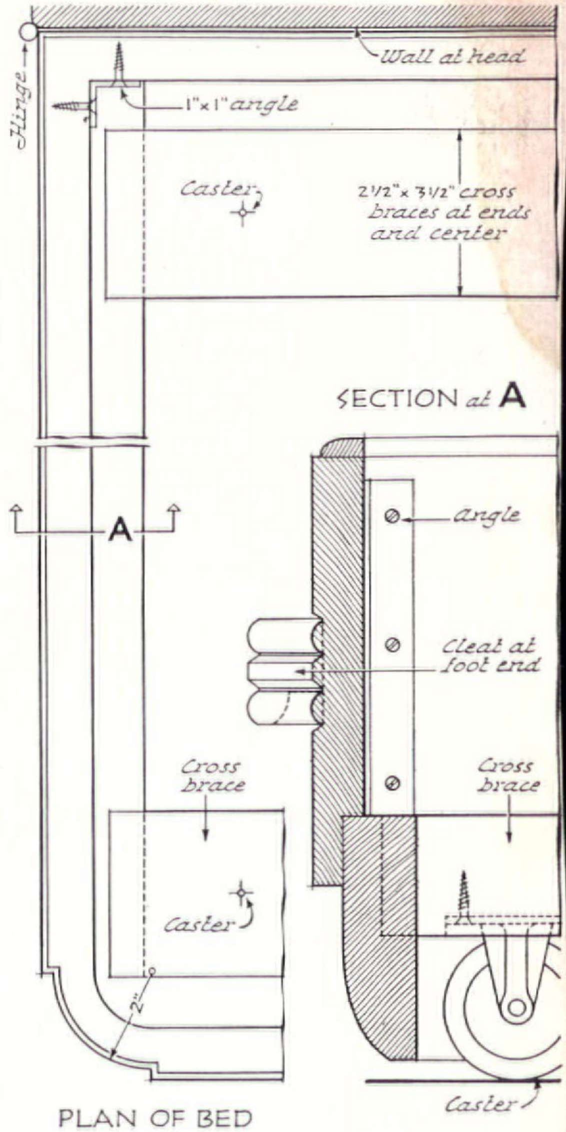


PLAN OF BED
3" scale

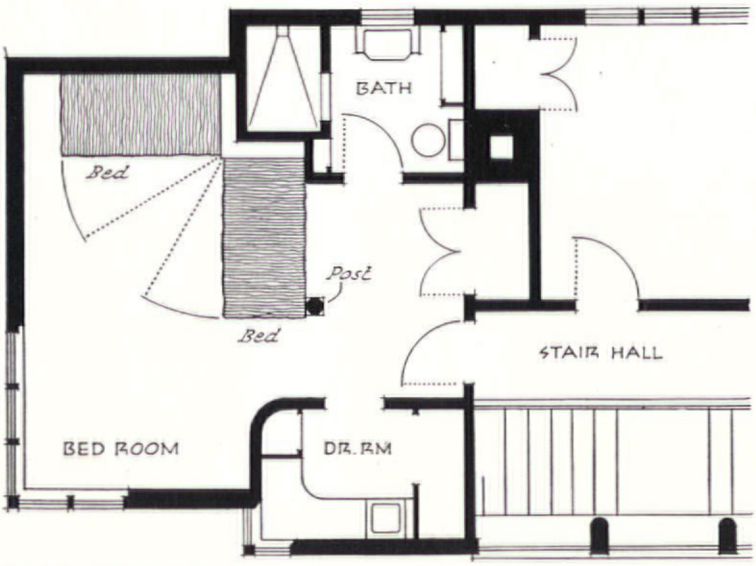



PLAN OF SUITE 1/8" scale

ELEVATION 3/8" scale

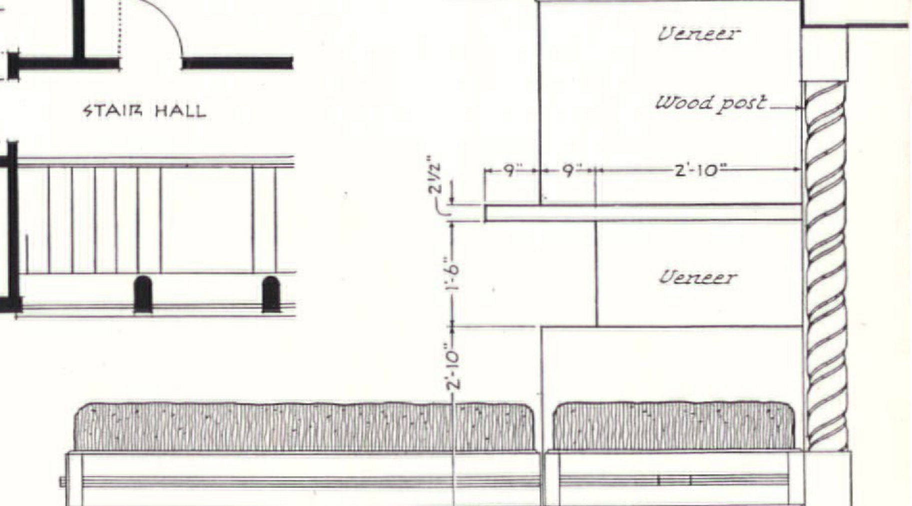


J. LISTER HOLMES
Architect

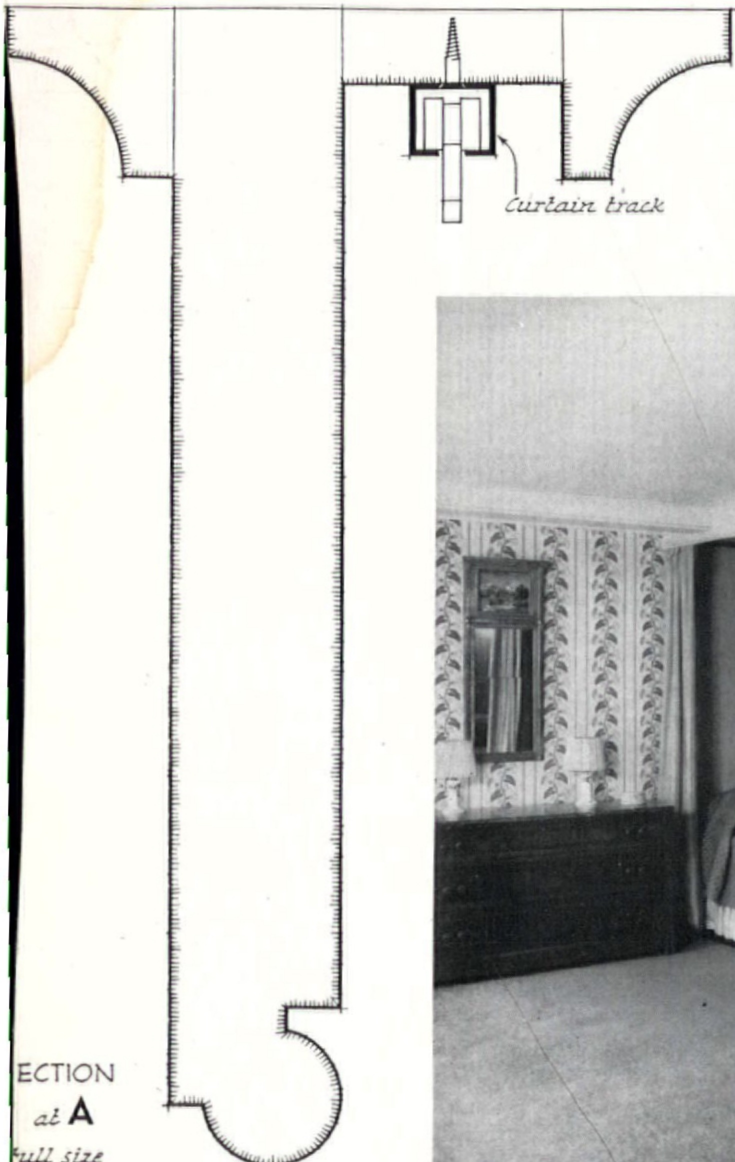


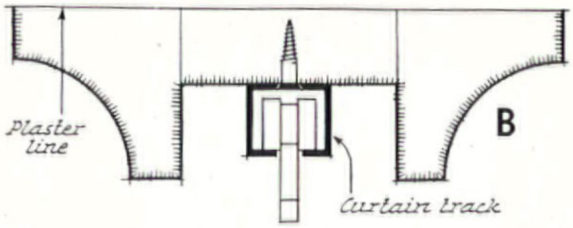

ECTION
at A
full size

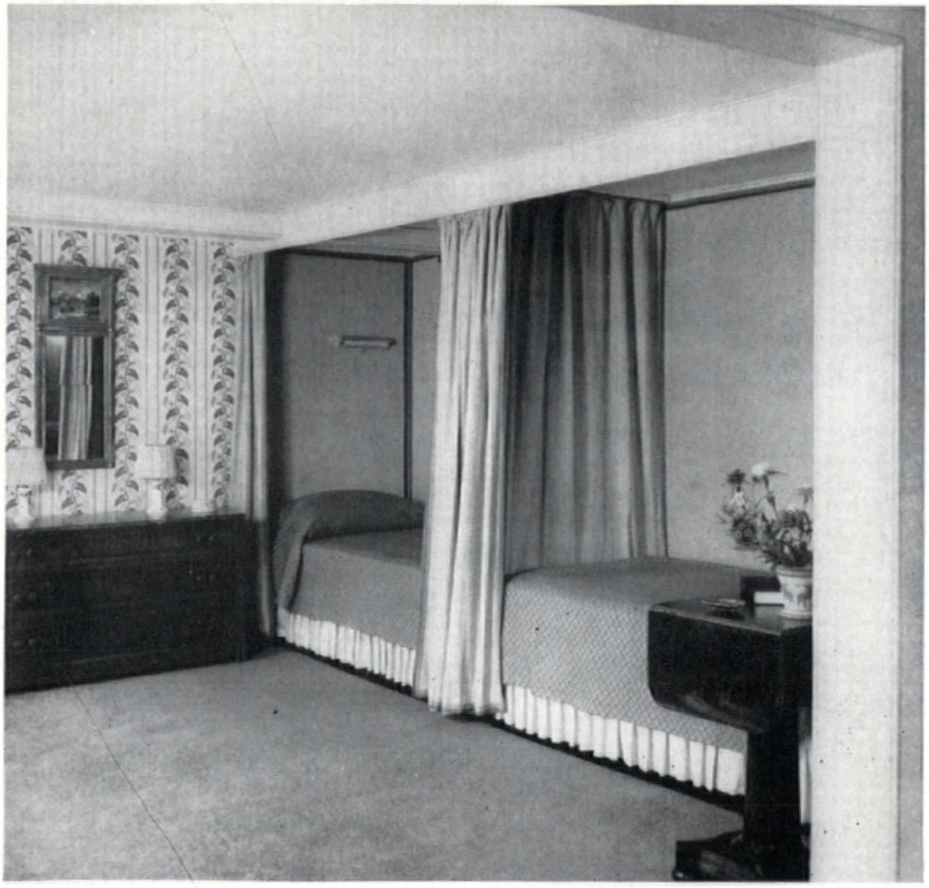

GEORGE H VAN ANDA

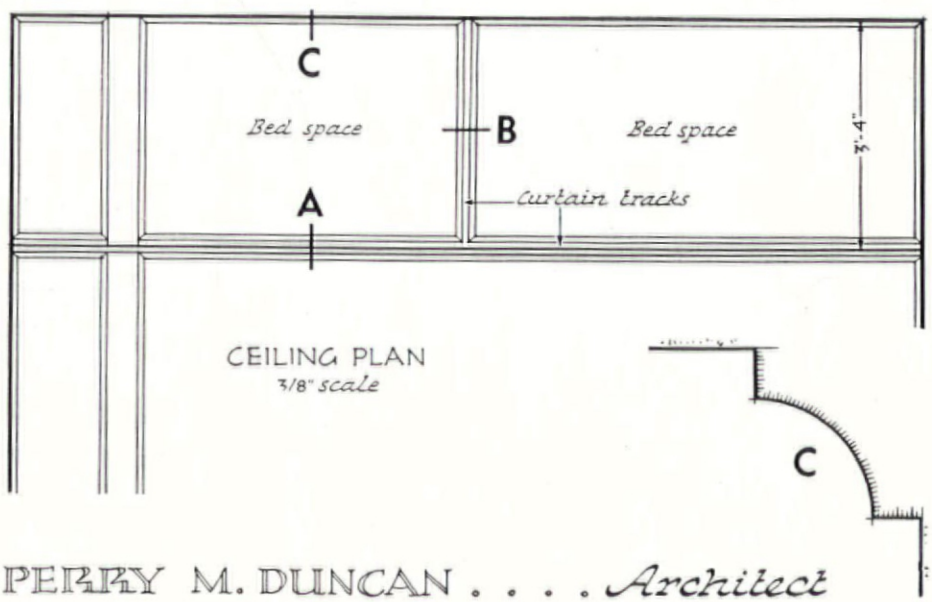

CEILING PLAN
3/8" scale


PERRY M. DUNCAN . . . . *Architect*

SELECTED ARCHITECTURAL DETAILS

The Pencil Points Series—1940

1941
THE REINHOLD PUBLISHING CORPORATION
330 West 42nd Street
New York, N. Y.


INDEX

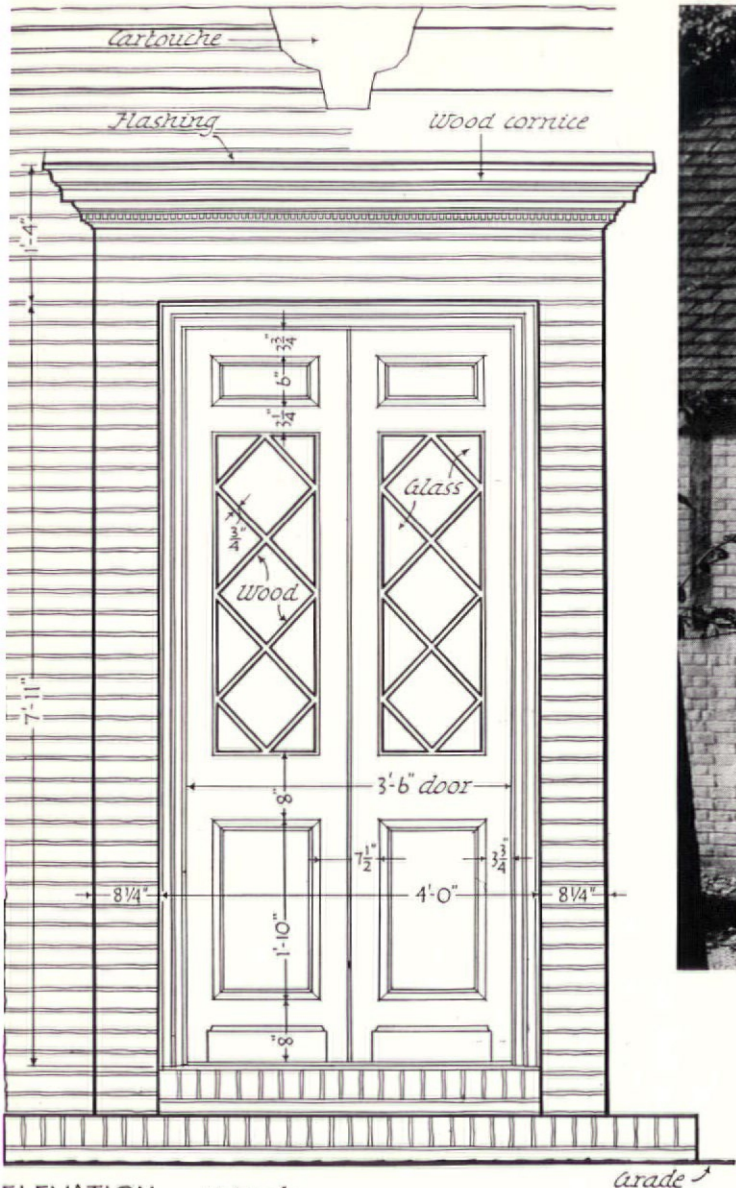

ELEVATION 1/2" scale





THE HUGHES CO.

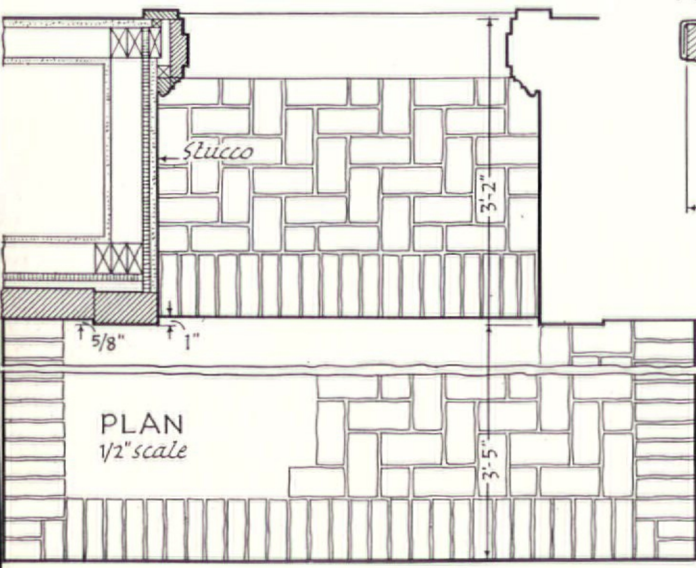

PLAN
1/2" scale

CORNICE
3" scale

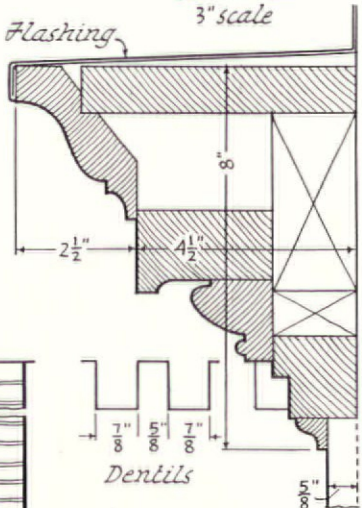

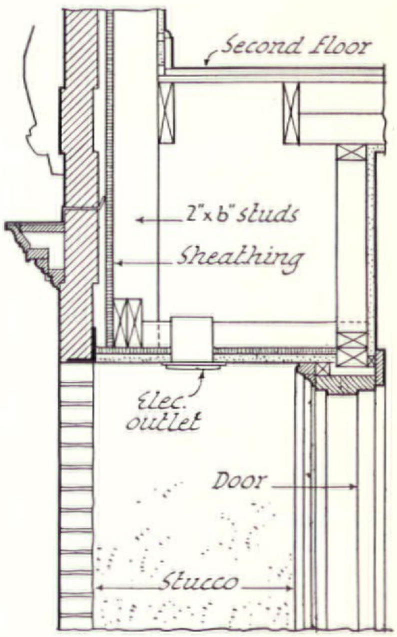


SECTION thru HEAD
1/2" scale


PRENTICE SANGER...Architect

WALDRON FAULKNER . . . *Architect*



J. F. STOWELL

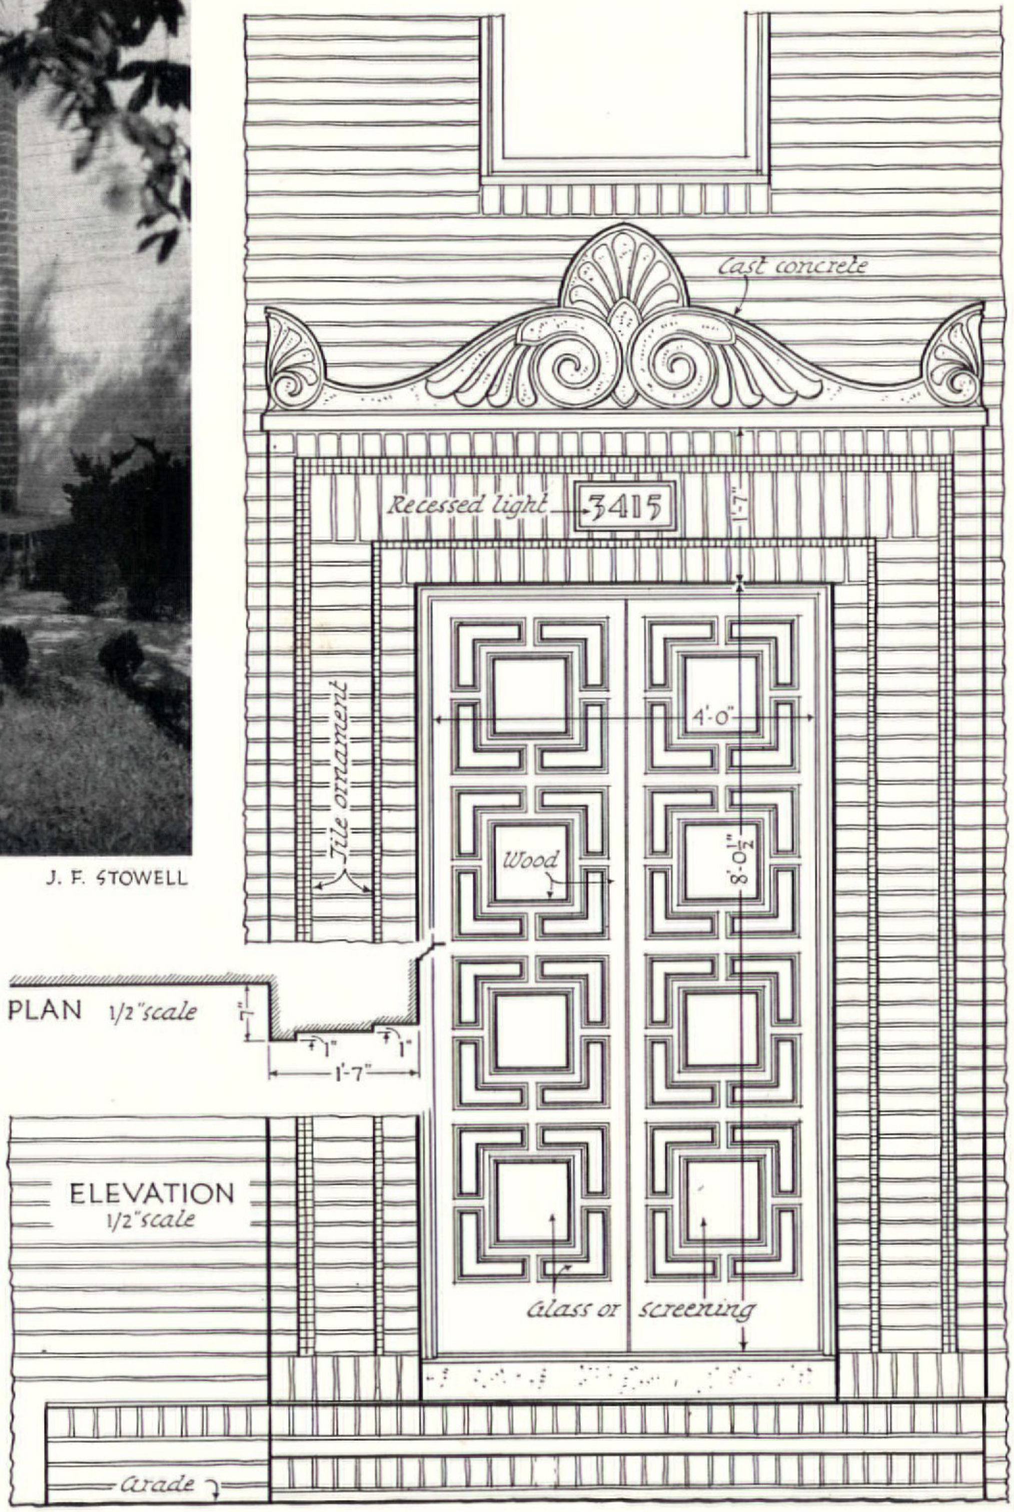


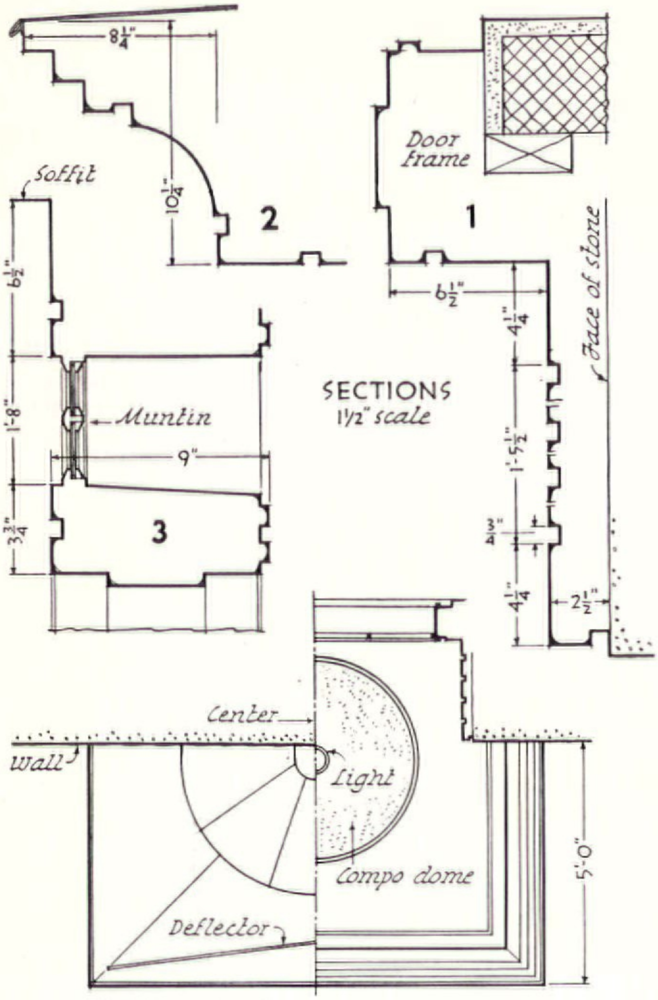


PLAN 1/4" scale




F. S. LINCOLN

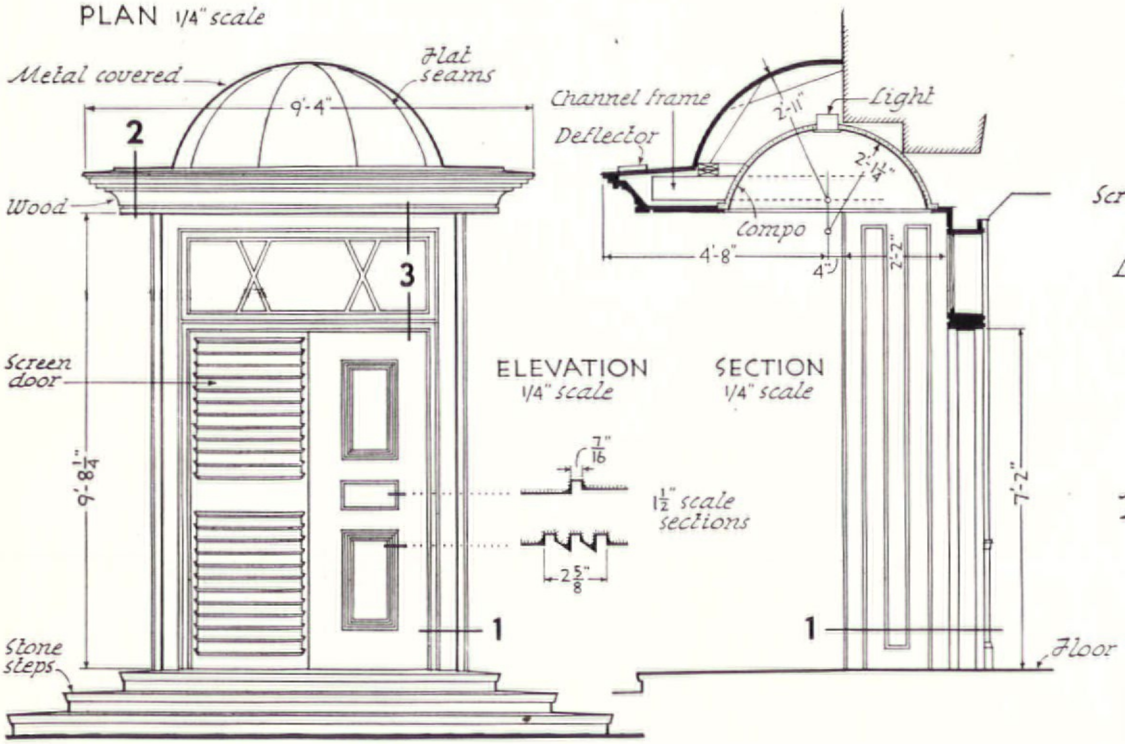

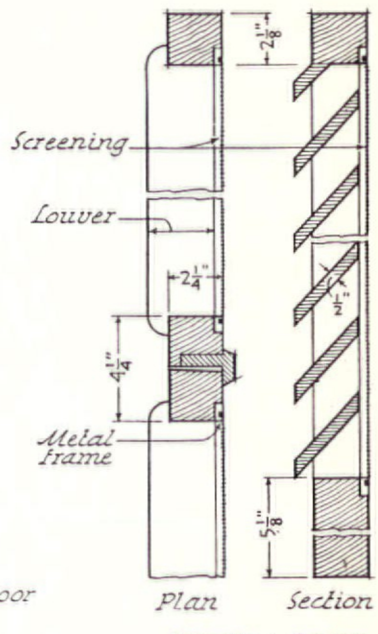


SCREEN DOOR
1½" scale


ERNEST A. GRUNSFELD, Jr. . . *Architect* WALLACE F. YERKES, . . . ASSOCIATE

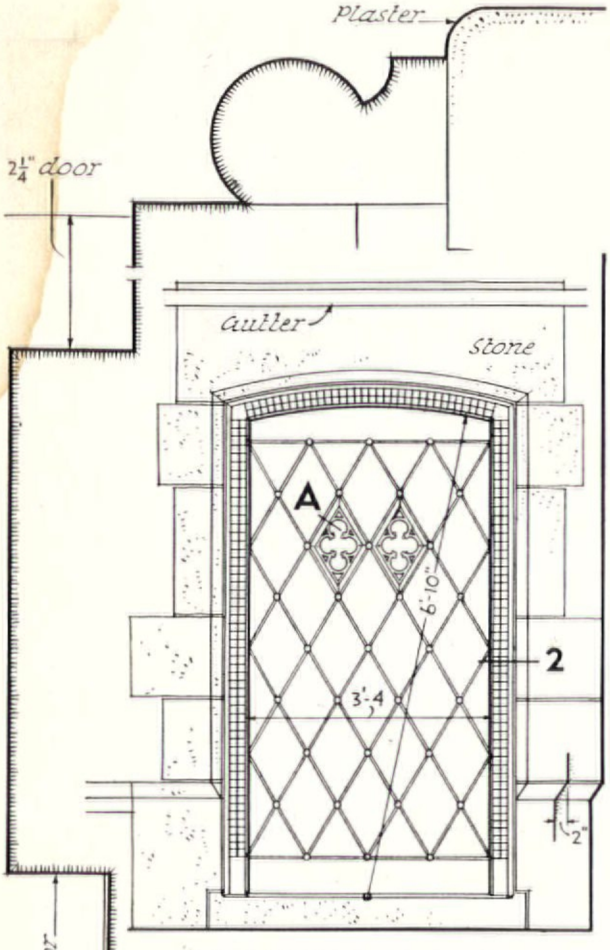

ELEVATION 3/8" scale

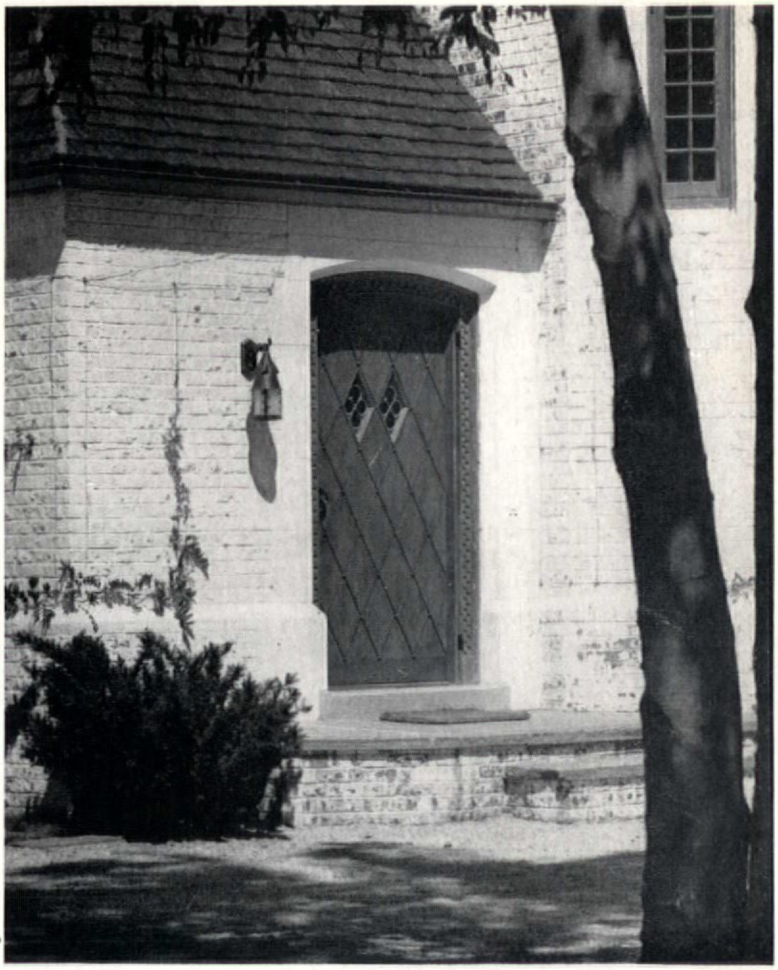

RODNEY McCAY MORGAN

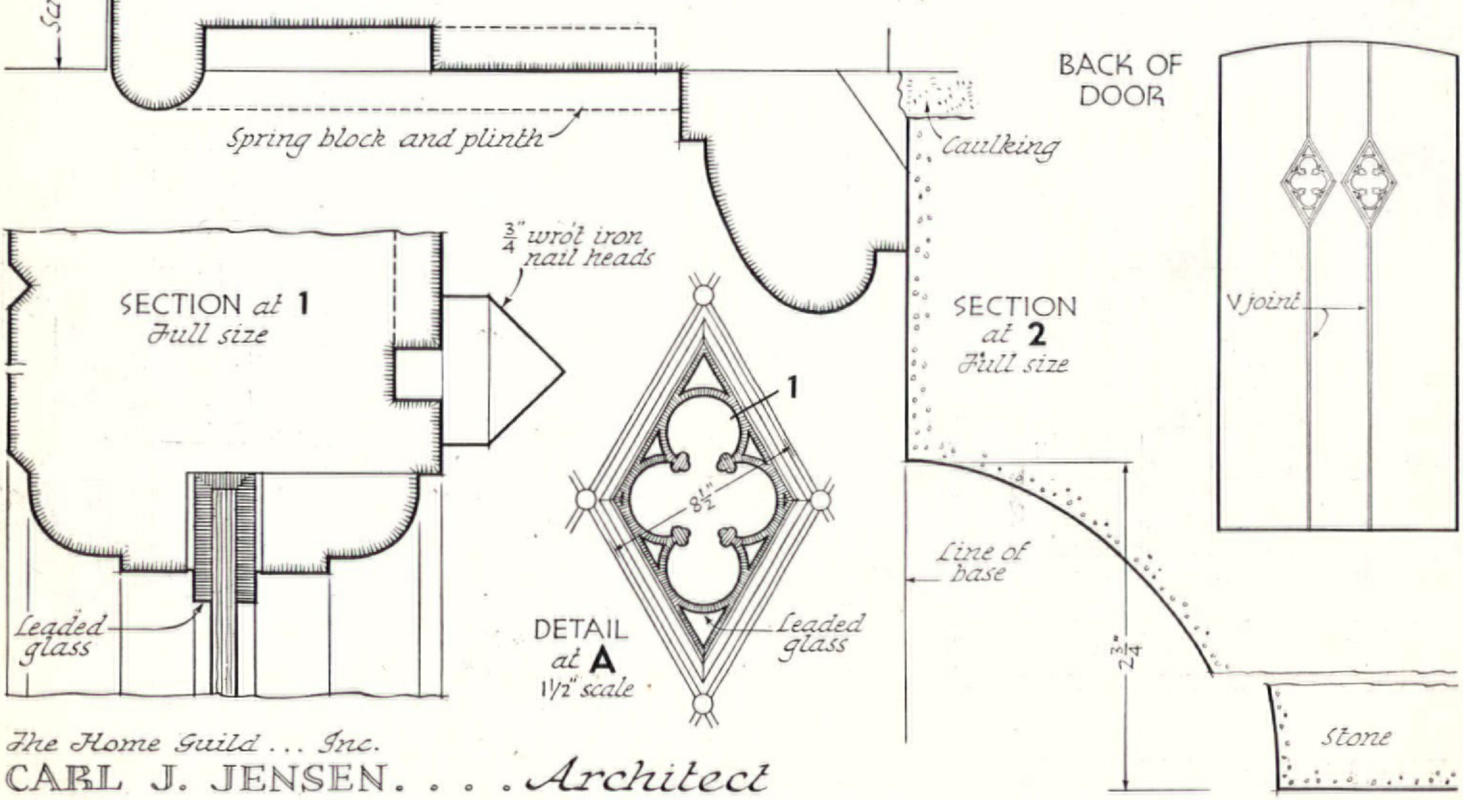



SECTION at 1
Full size


SECTION at 2
Full size

DETAIL at A
1½" scale


The Home Guild ... Inc.
CARL J. JENSEN. . . .Architect

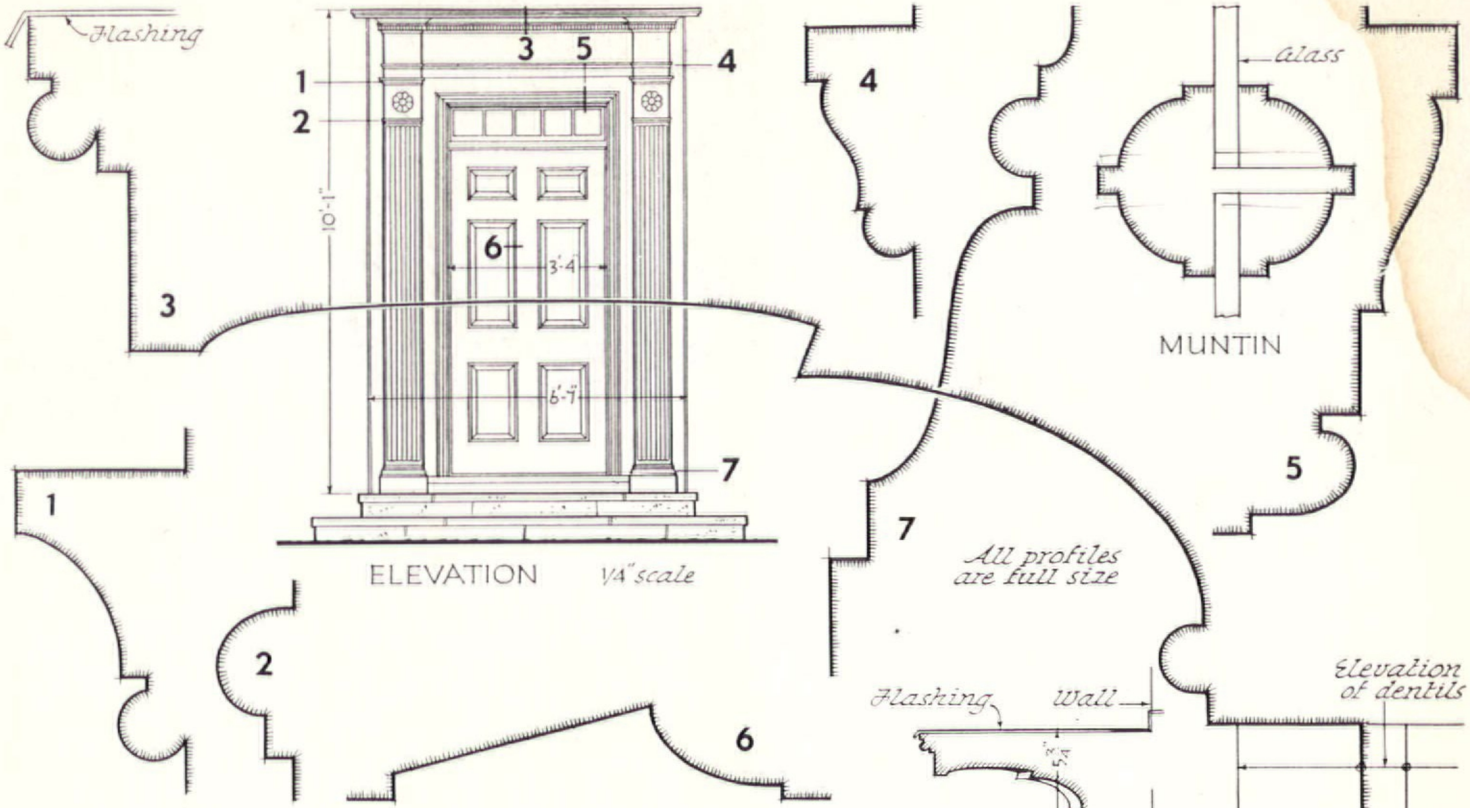

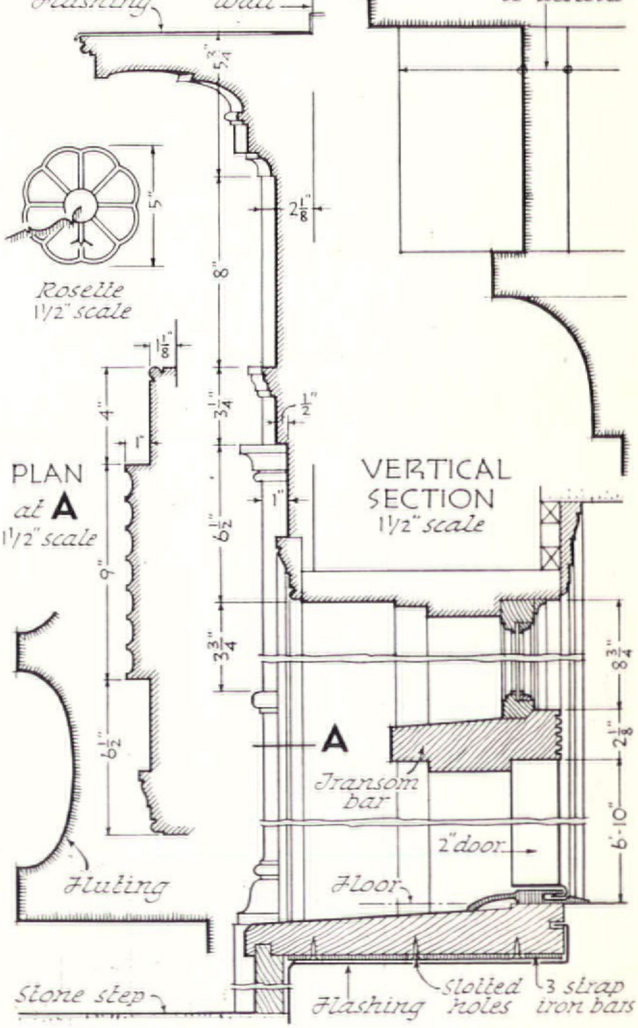


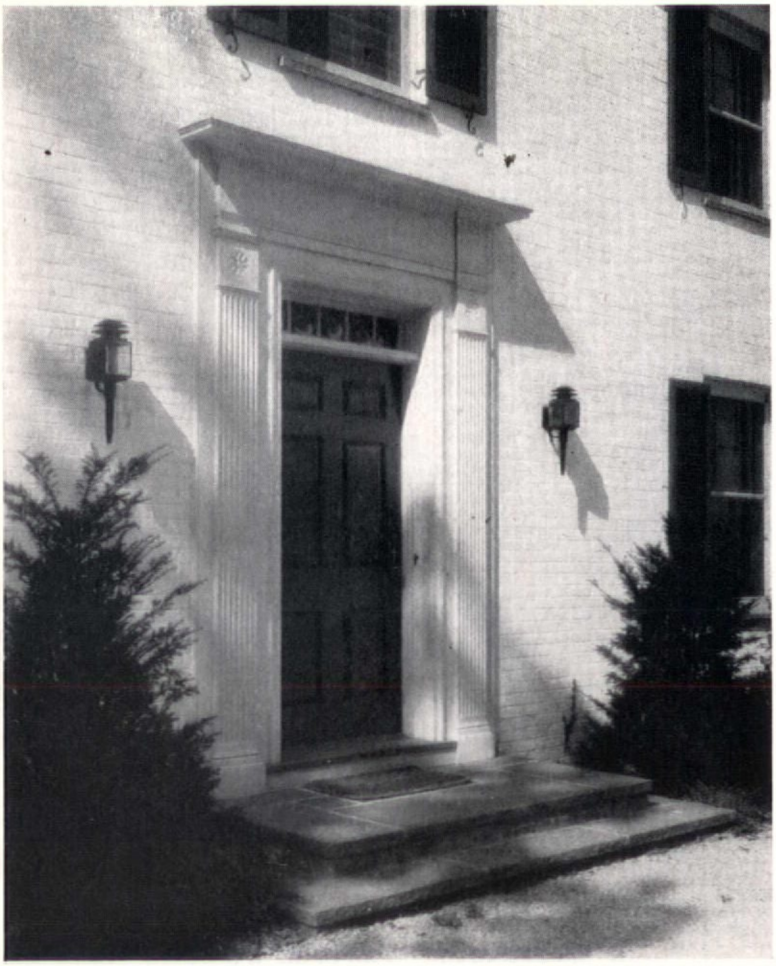


ELDREDGE SNYDER
Architect

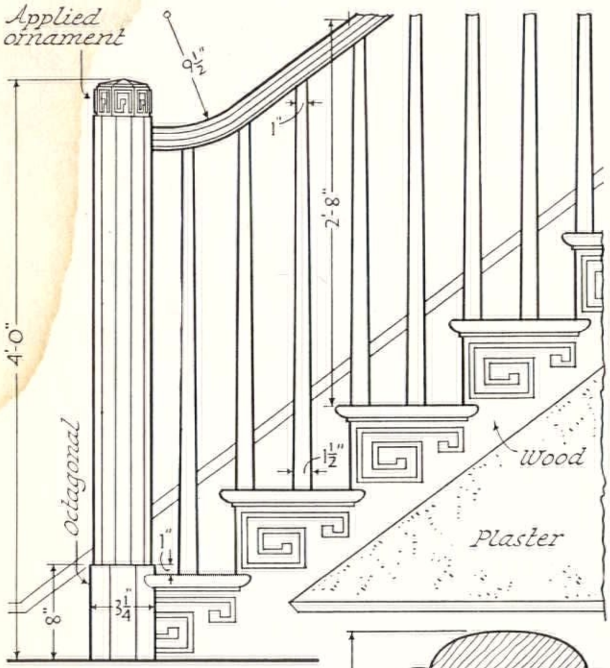


ELEVATION 3/4" scale

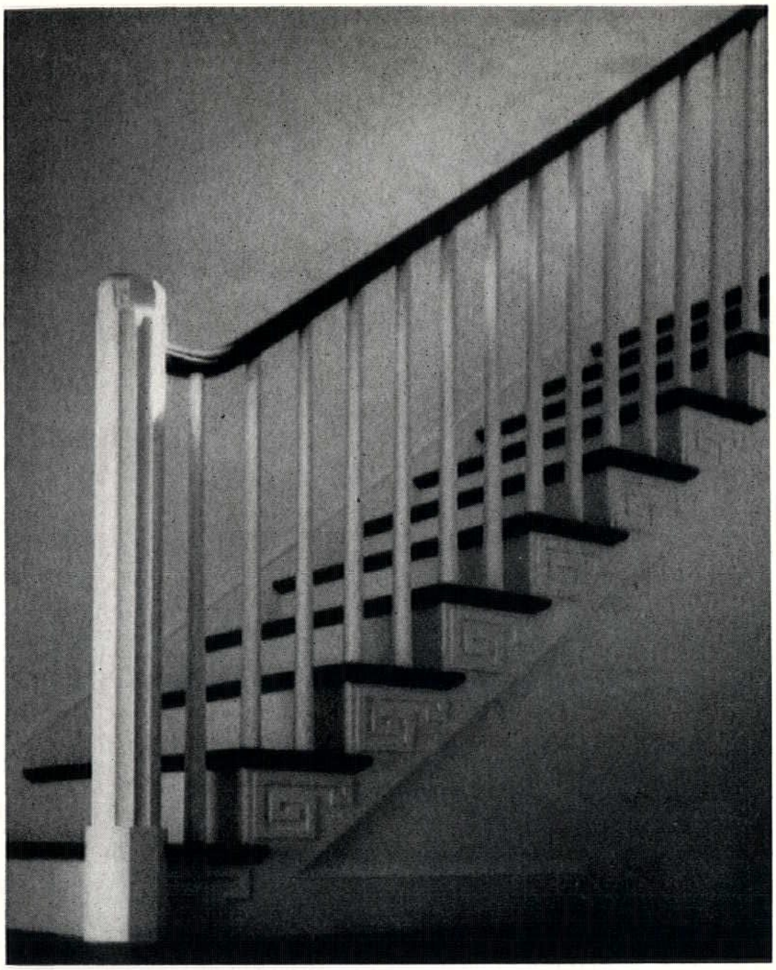


STEPHEN EDSON

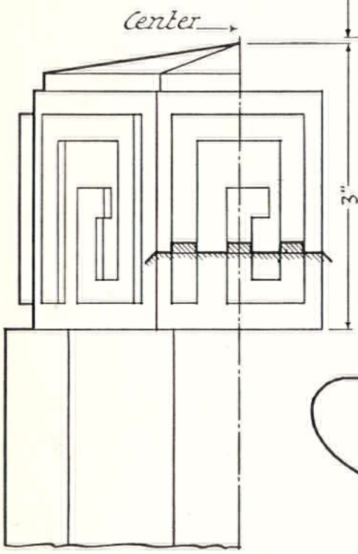


NEWEL POST
Half full size

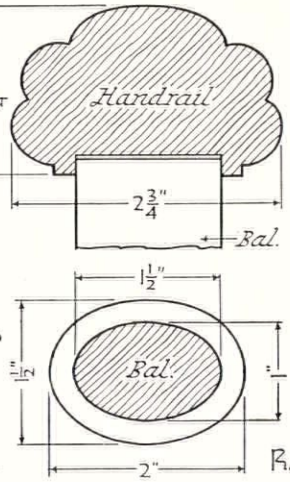

RAIL SECTION *Half full size*

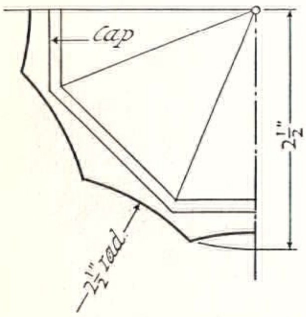

PLAN

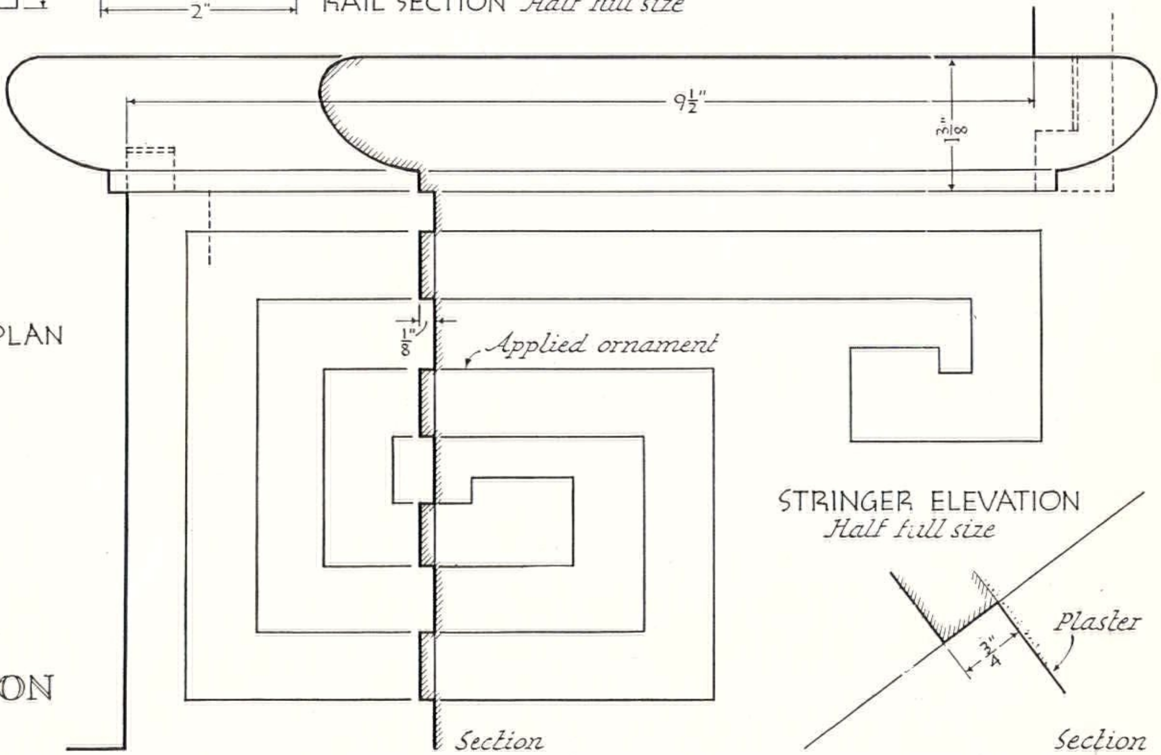


STRINGER ELEVATION
Half full size


O'HARA & EDSON
Architects




RODNEY McCAY MORGAN

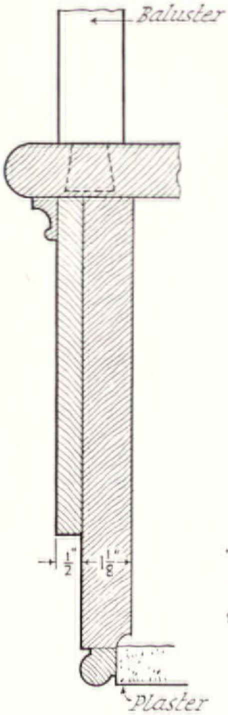

STRING SECTION
3" scale

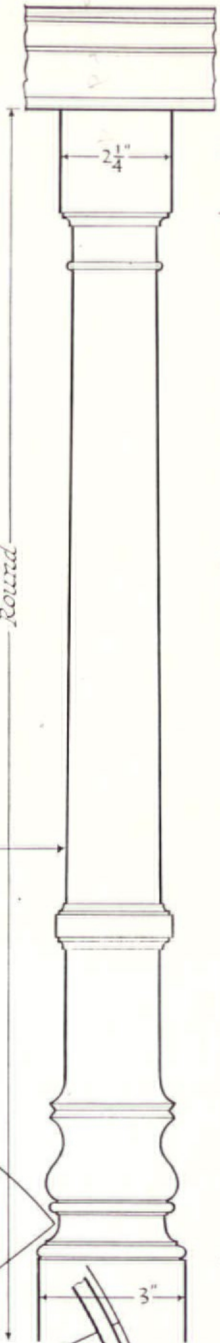



NEWEL

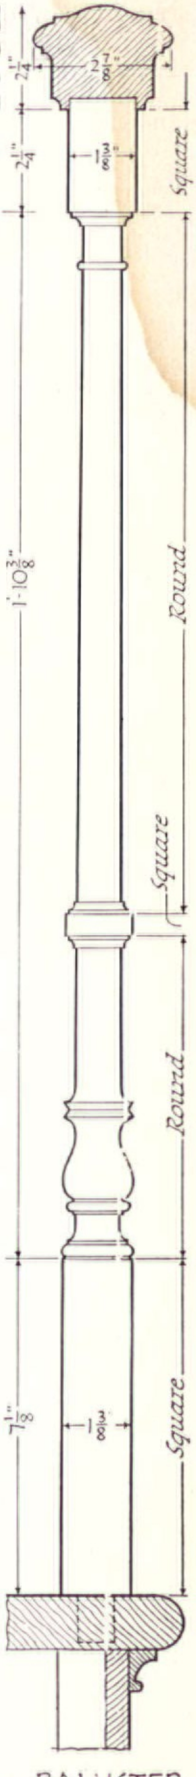

BALUSTER
3" scale

PLAN of STAIRS
3/4" scale

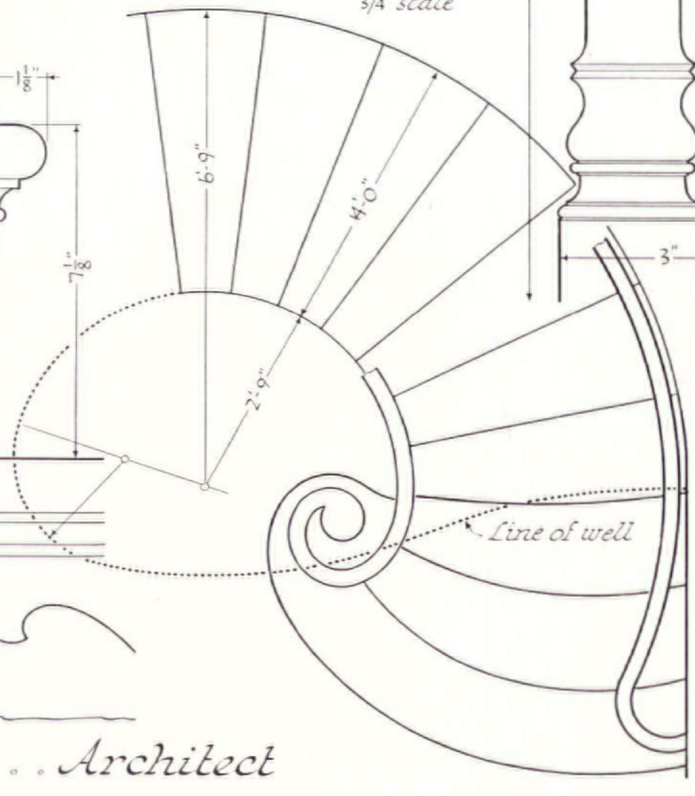

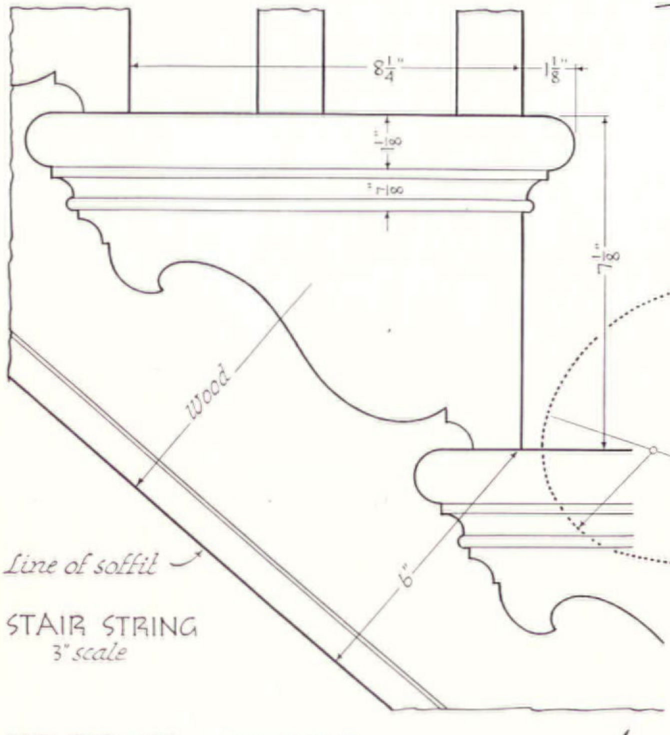



STAIR STRING
3" scale


GEORGE STEELE . . . . Architect





F. S. LINCOLN

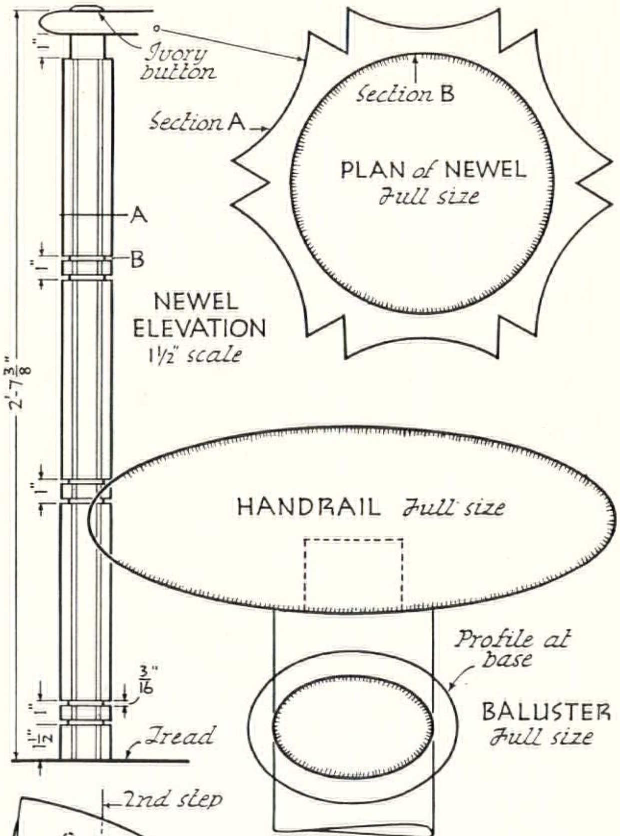

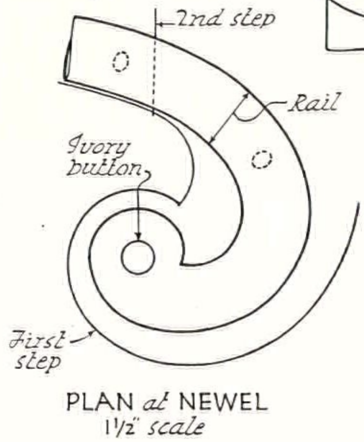


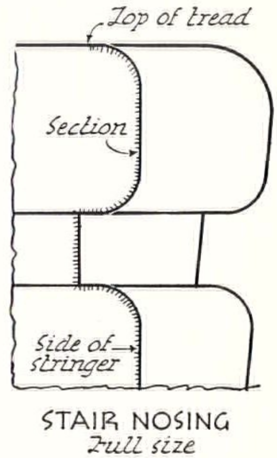

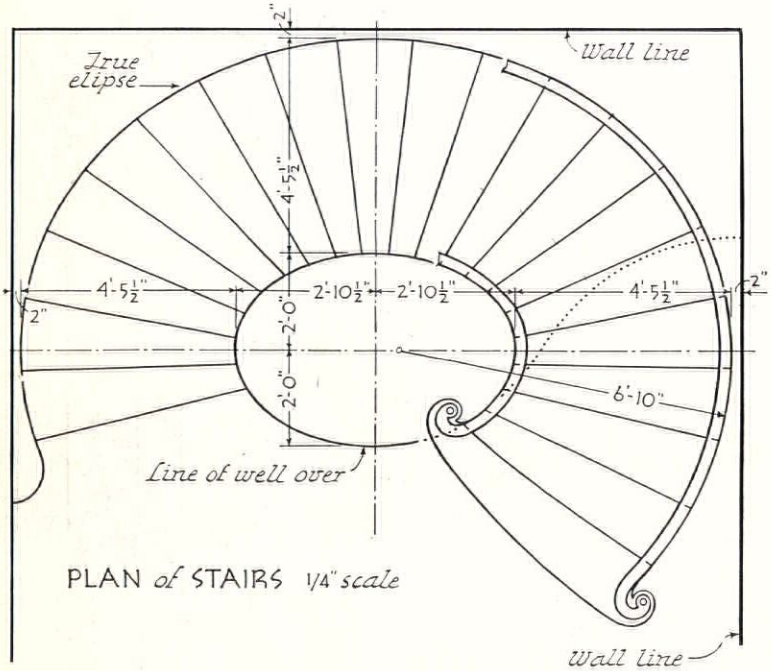


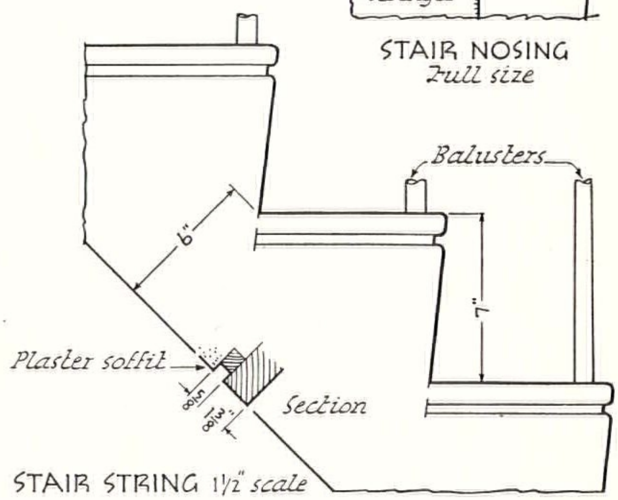


ERNEST A. GRUNSFELD, Jr. . . *Architect* WALLACE F. YERKES. . . . ASSOCIATE

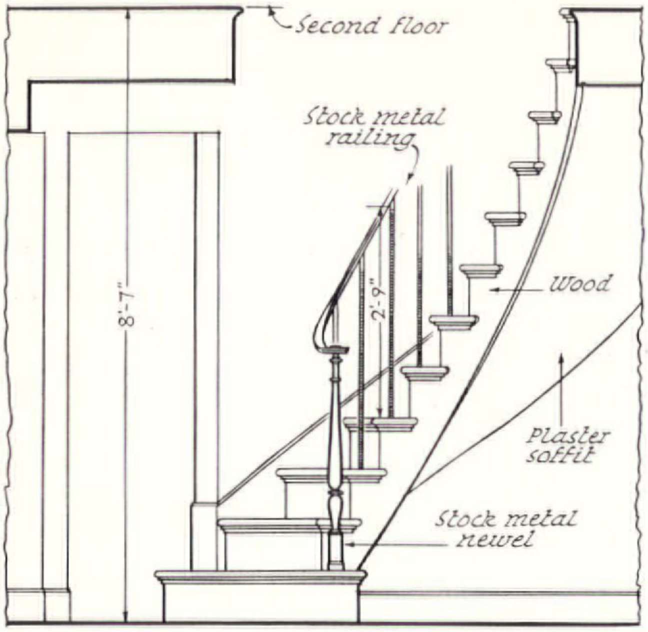

ELEVATION 3/8" scale

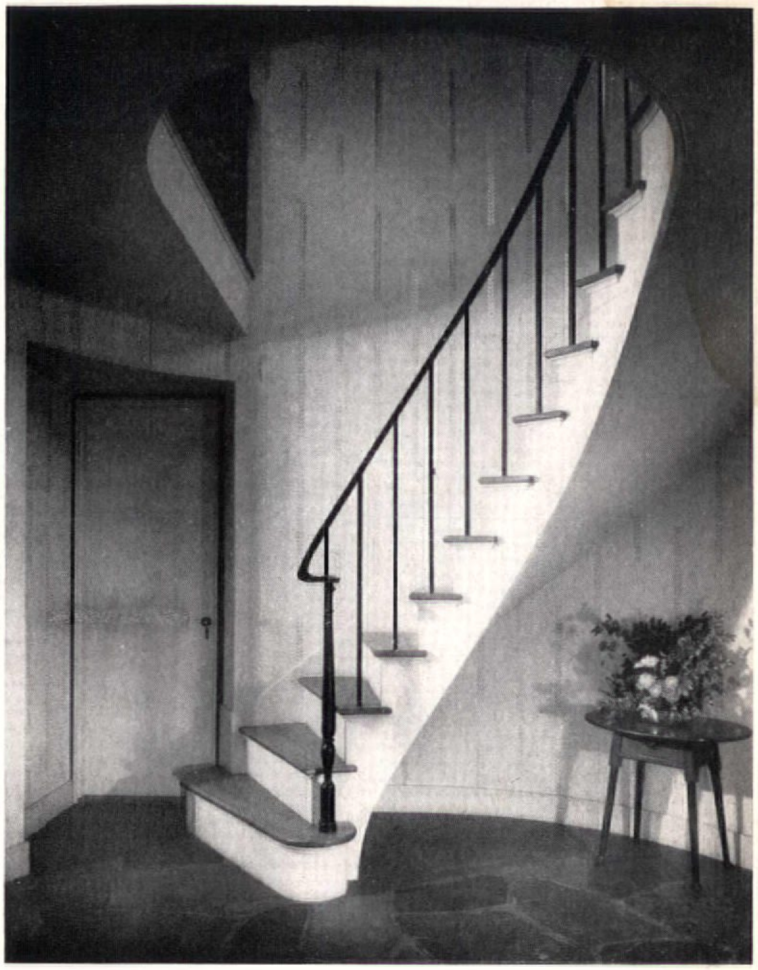



RICHARD GARRISON

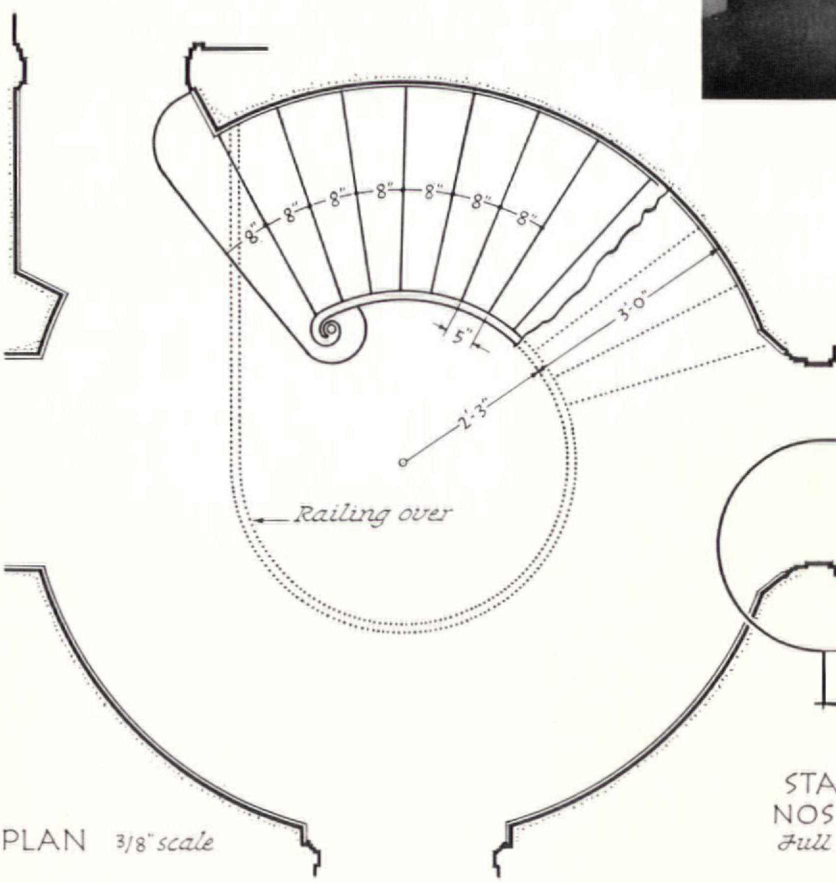

PLAN 3/8" scale


HAND RAIL
Full size

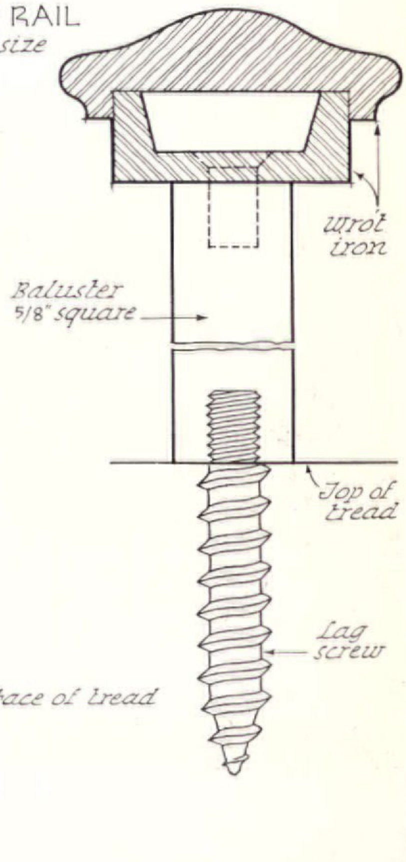


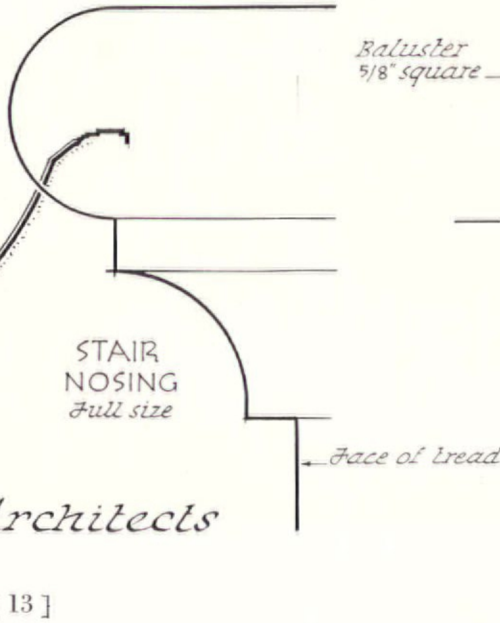

STAIR
NOSING
Full size

TALCOTT & TALCOTT . . . *Architects*

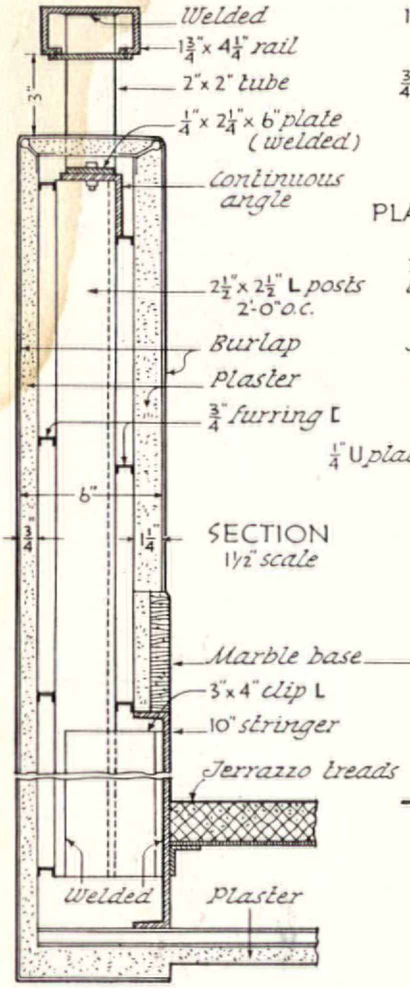

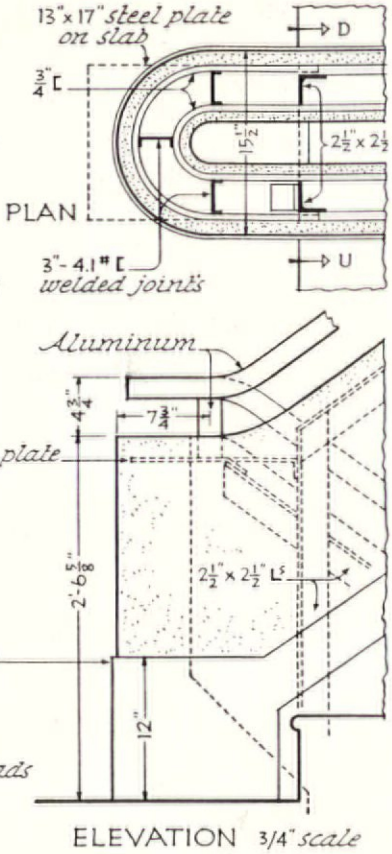



TENNESSEE VALLEY AUTHORITY




O'NEIL FORD & A. B. SWANK . . . . *Architects*

Photo by MAX

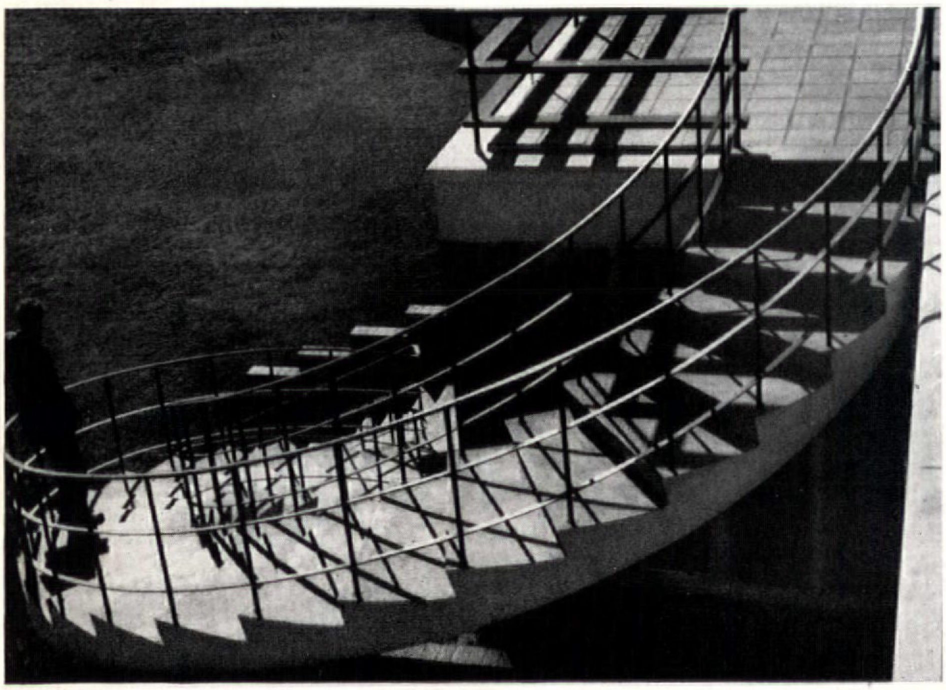


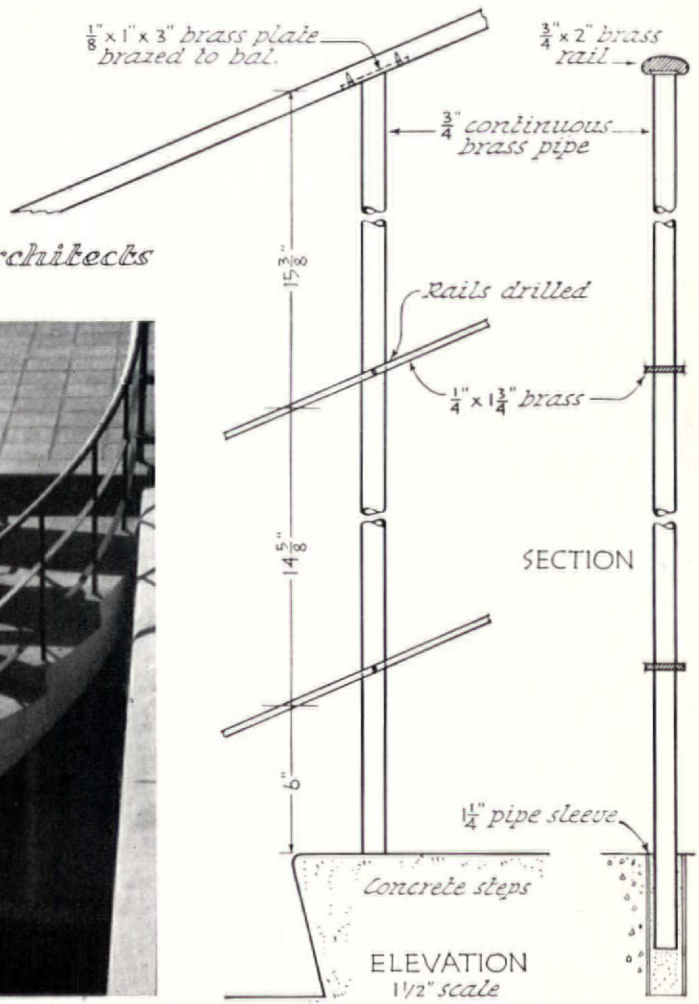


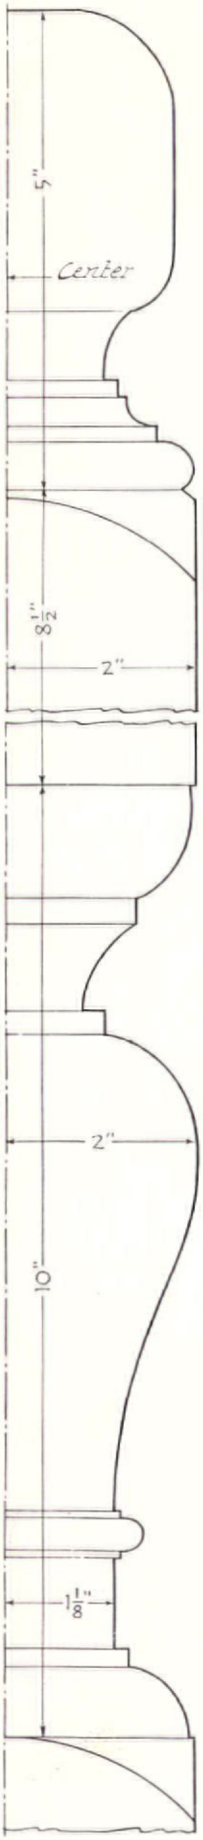


NEWEL POST
Half full size

BALUSTER
Half full size

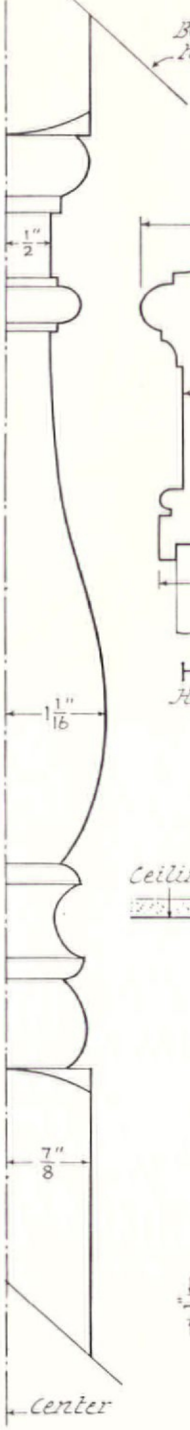

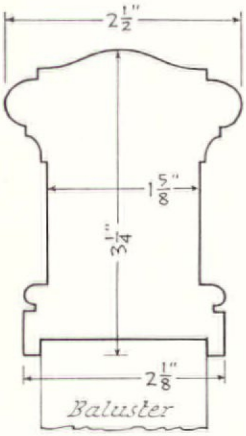

HANDRAIL
Half full size

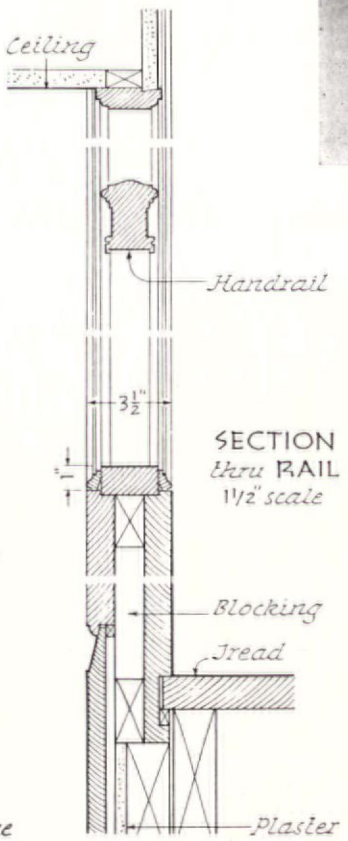


SECTION
thru RAIL
1 1/2" scale




GEORGE H. VAN ANDA


PANEL MOULD
Half full size

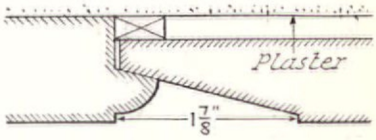

ELEVATION *1/4" scale*

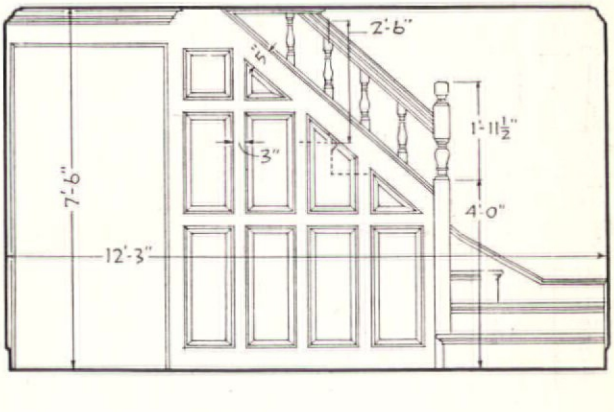


FRANK J. FORSTER . . . . *Architect*


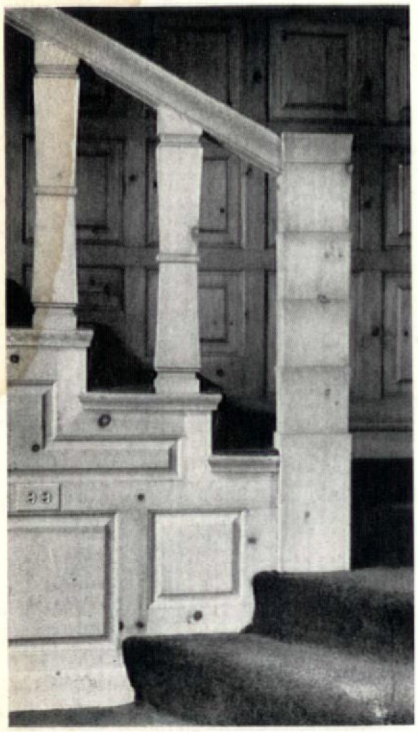


Photos by VAN ANDA

LIVING RM

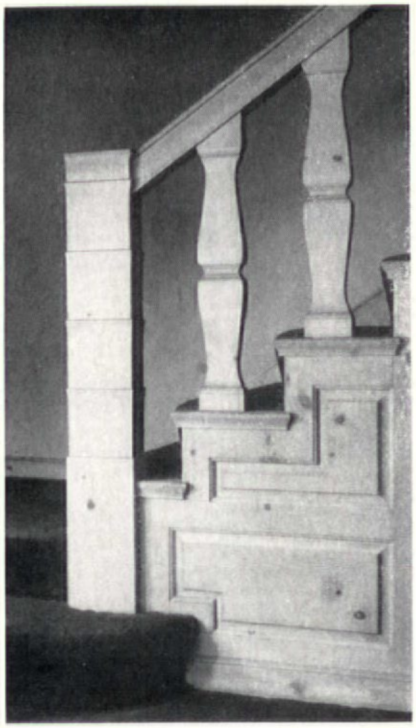

HALL

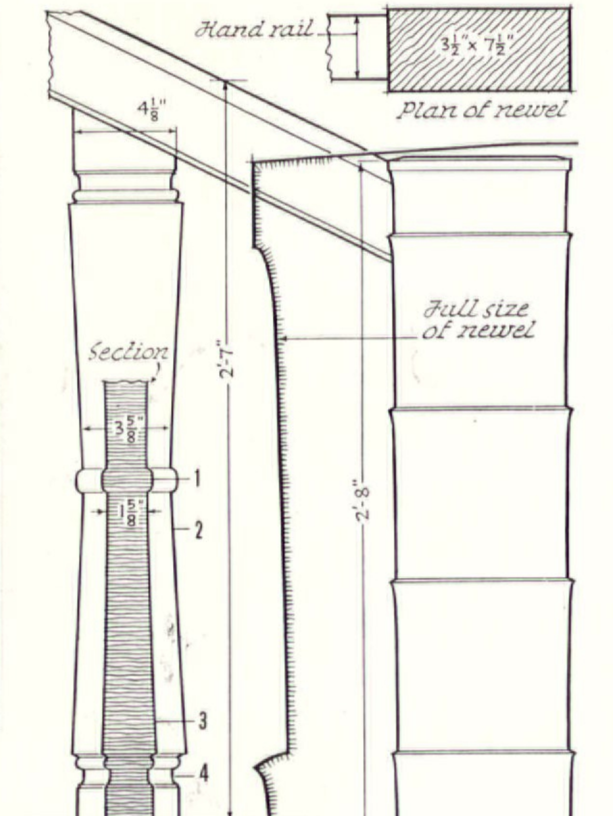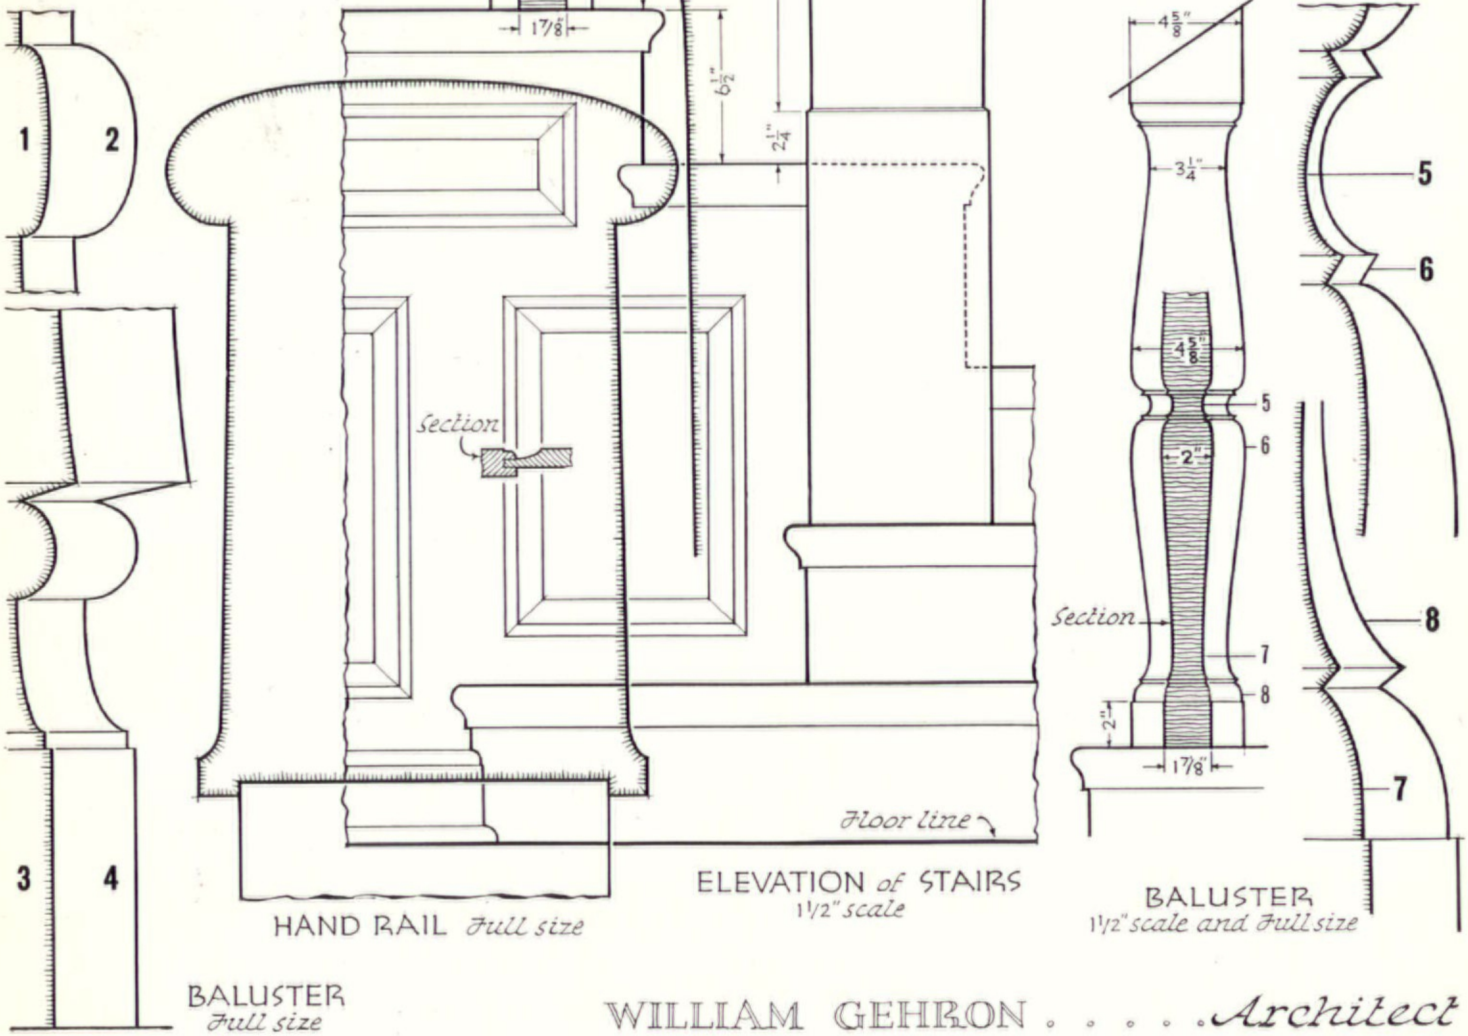
HAND RAIL *Full size*

ELEVATION *of* STAIRS
1½" *scale*

BALUSTER
1½" *scale and Full size*


BALUSTER
Full size

WILLIAM GEHRON . . . . *Architect*

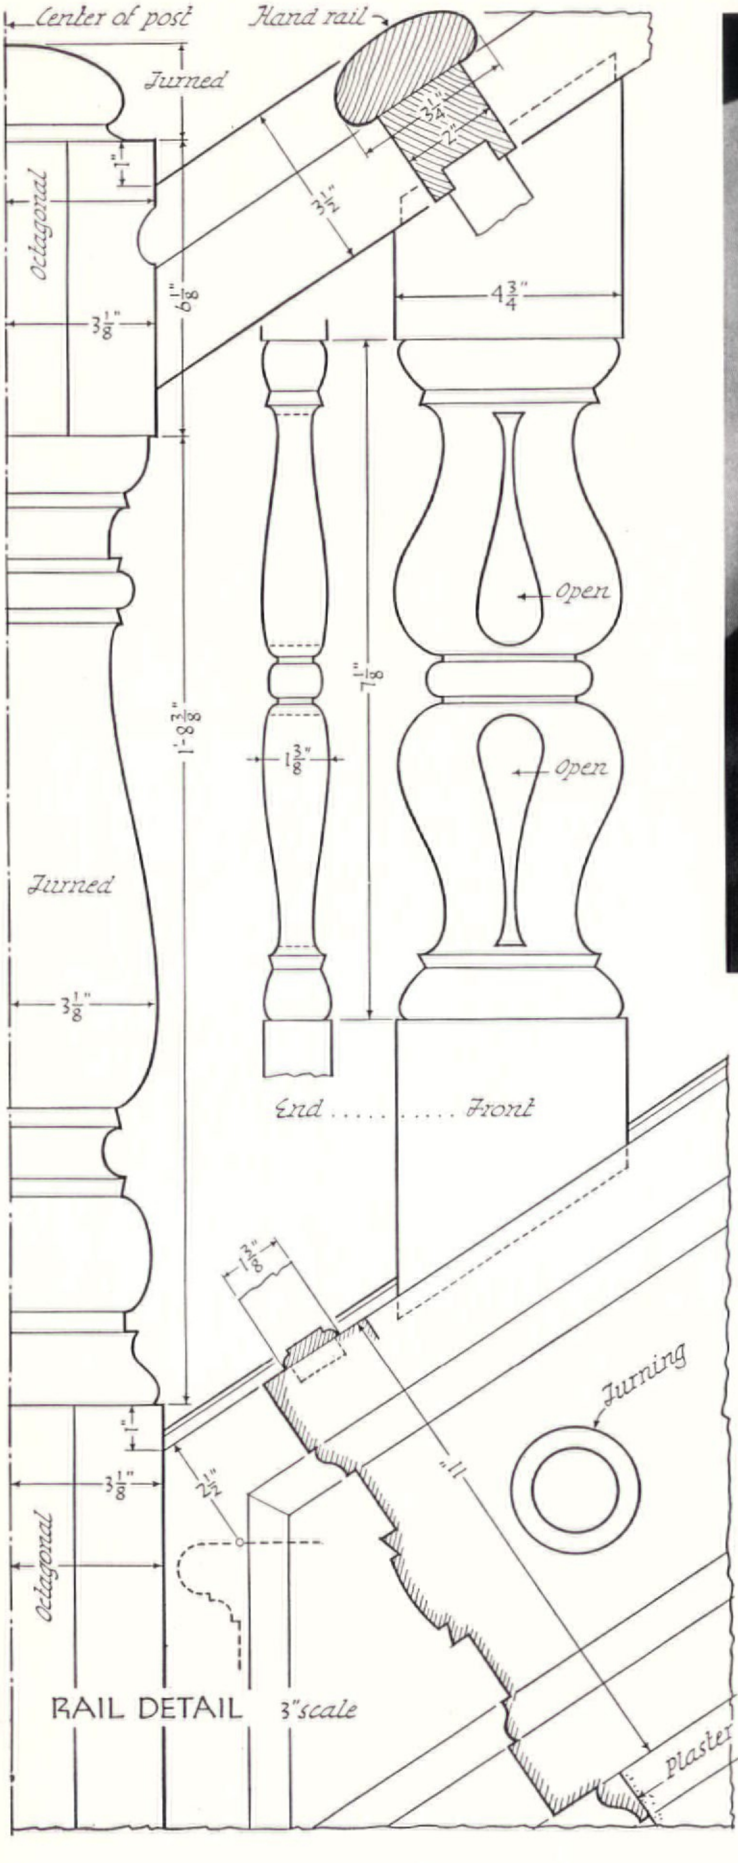





THE HUGHES CO.

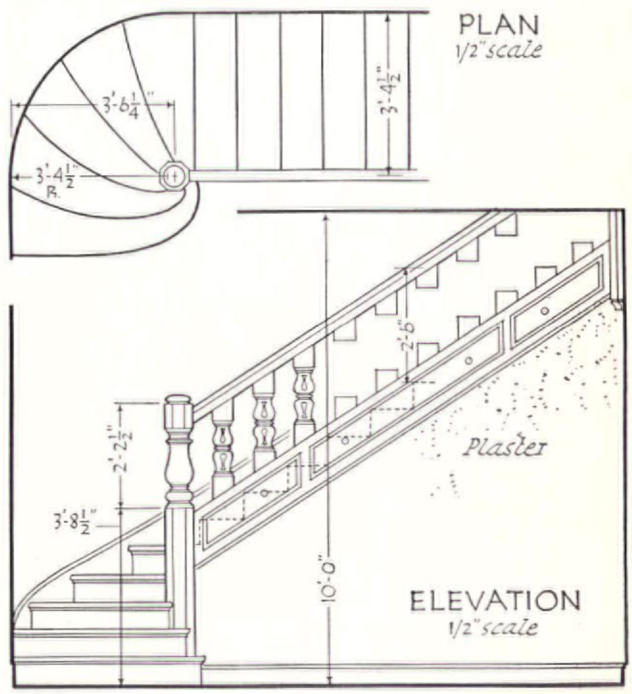


PRENTICE SANGER . . . *Architect*

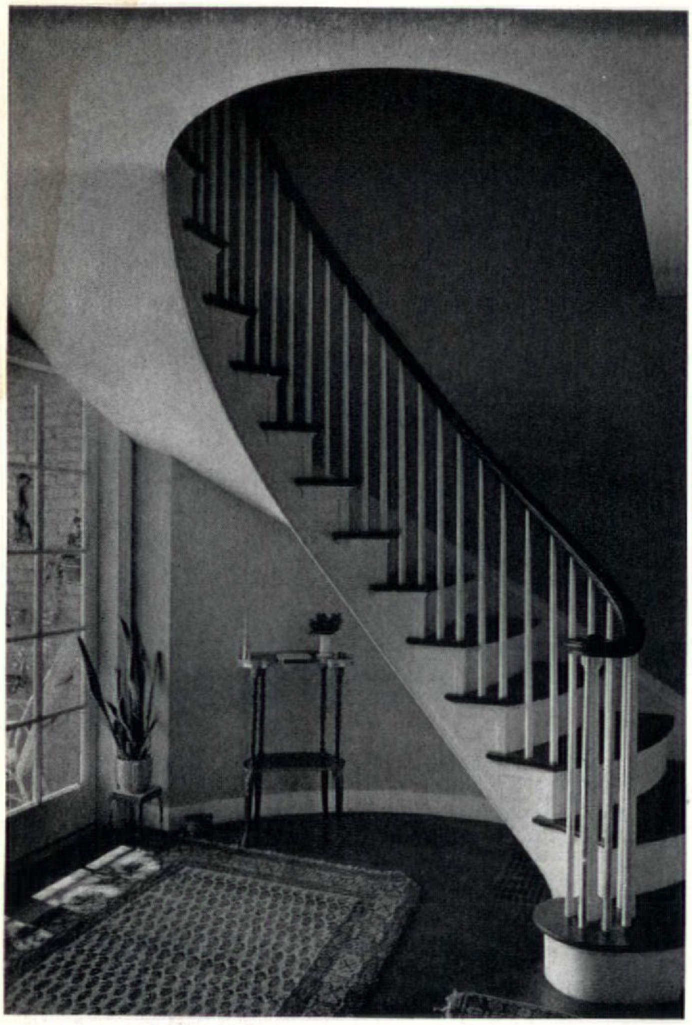

SAMUEL H. GOTTSCHO

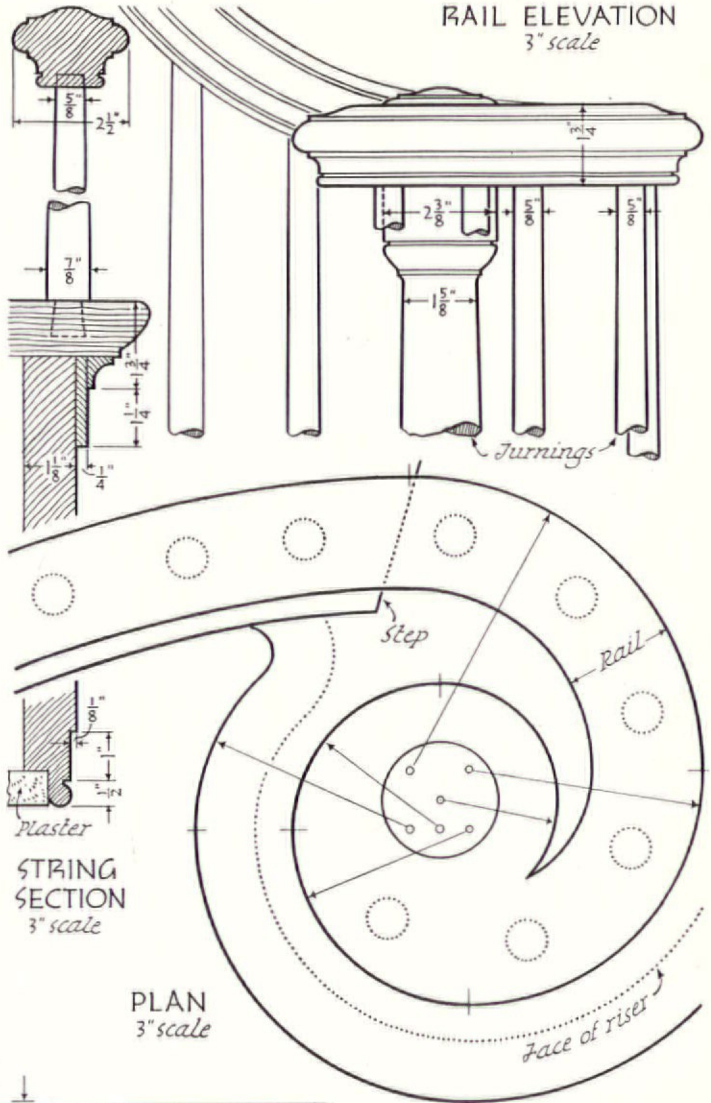


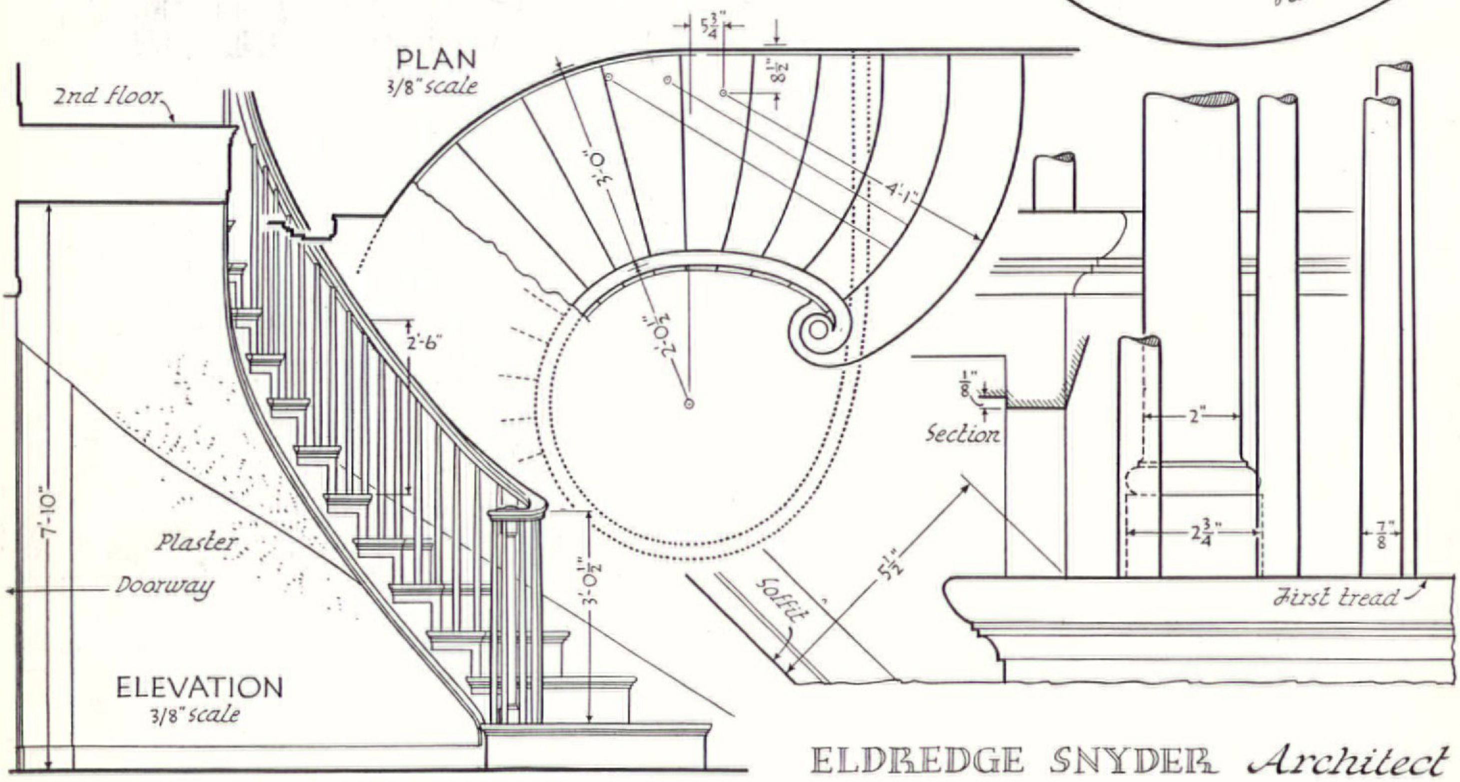

ELDREDGE SNYDER *Architect*




F. S. LINCOLN

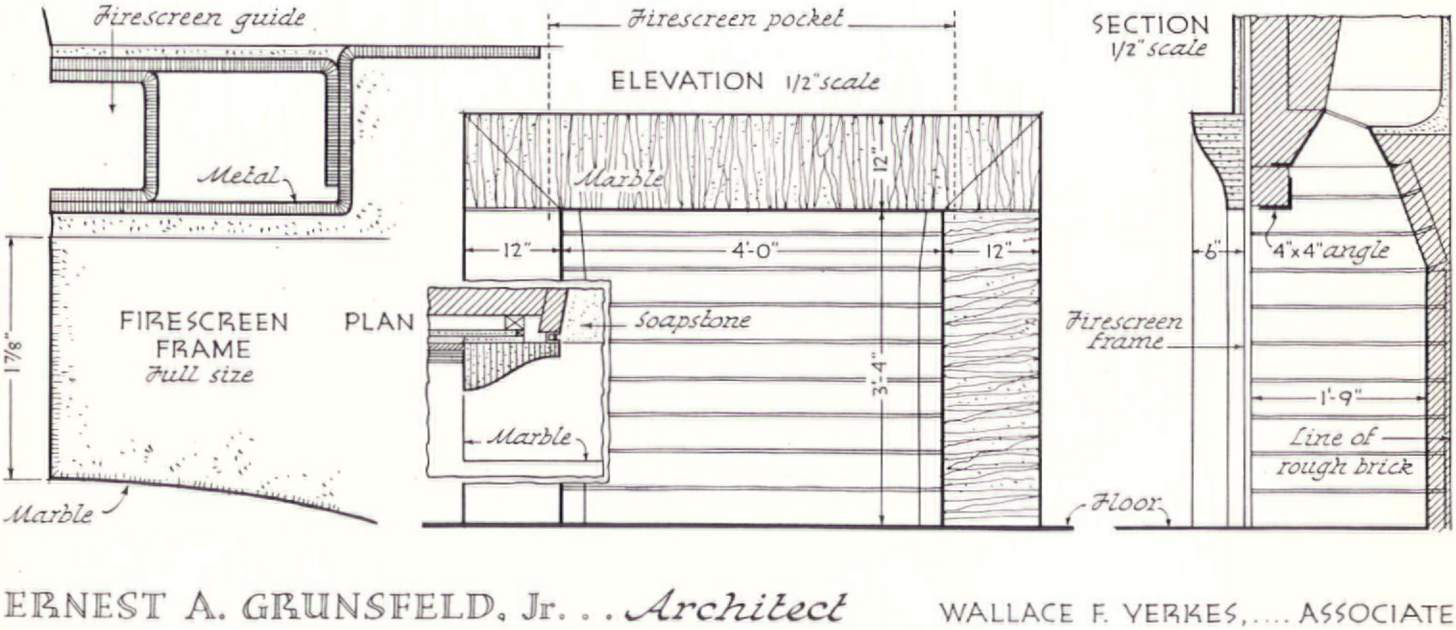


ERNEST A. GRUNSFELD, Jr. . . . *Architect* WALLACE F. YERKES, ... ASSOCIATE




F. S. LINCOLN

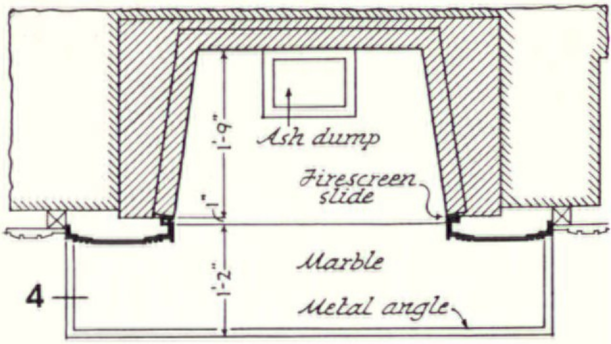

PLAN 1/2" scale

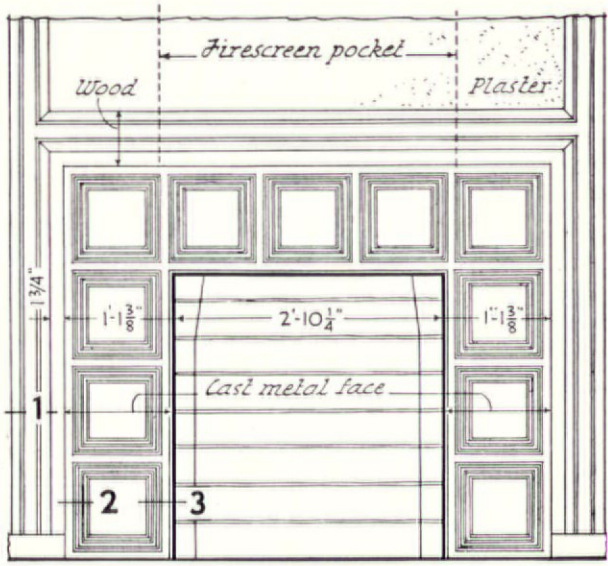


ELEVATION 1/2" scale

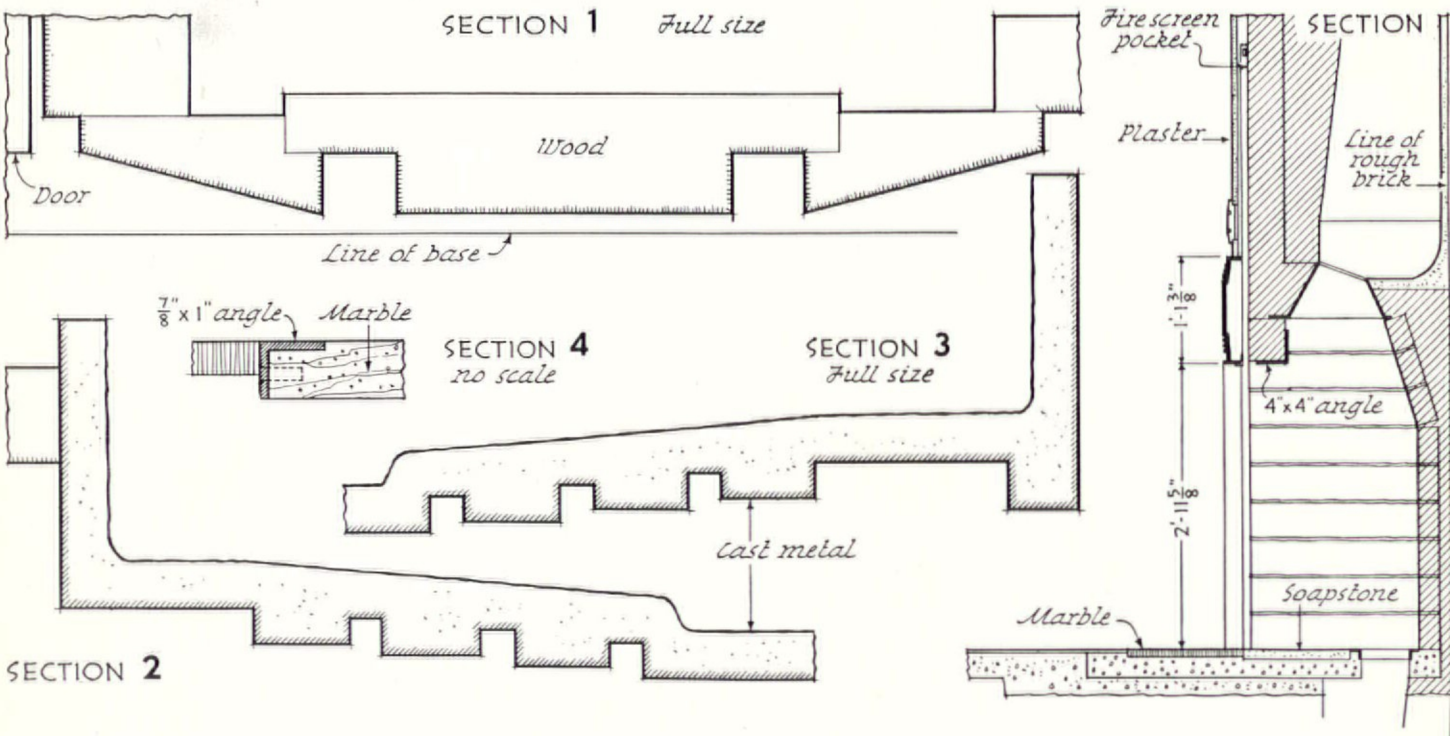


ERNEST A. GRUNSFELD, Jr. . . *Architect*


WALLACE F. YERKES, ... ASSOCIATE

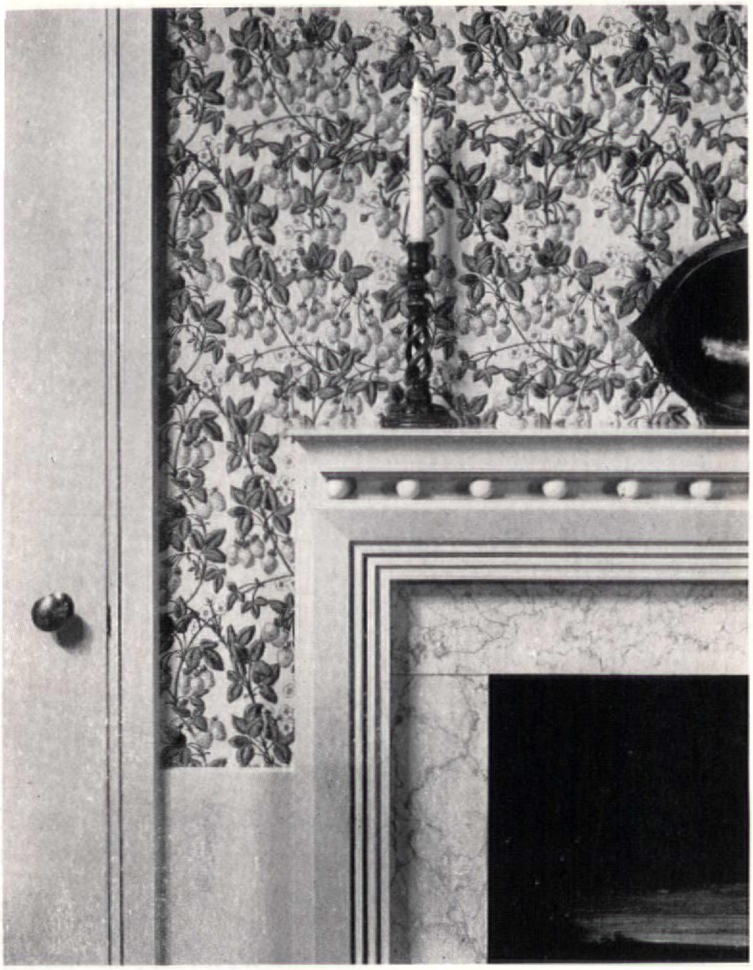


F. S. LINCOLN

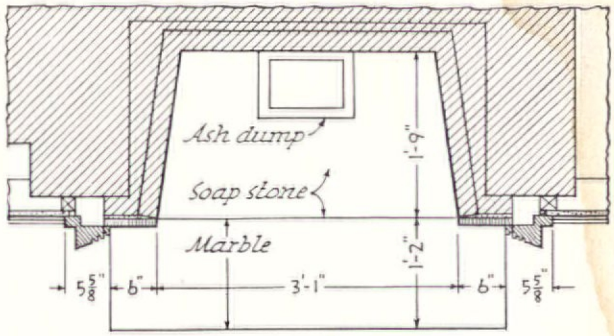


PLAN 1/2" scale

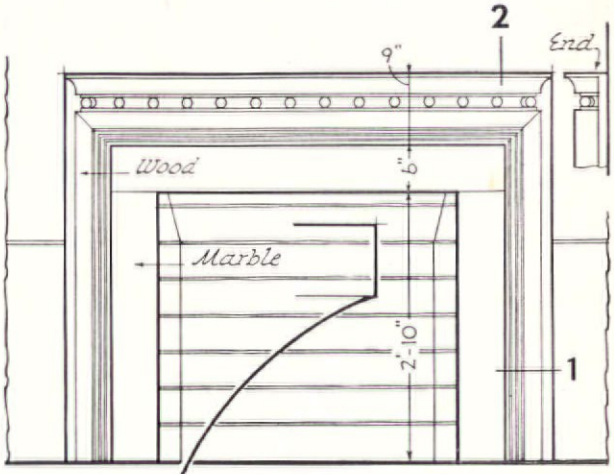


ELEVATION 1/2" scale

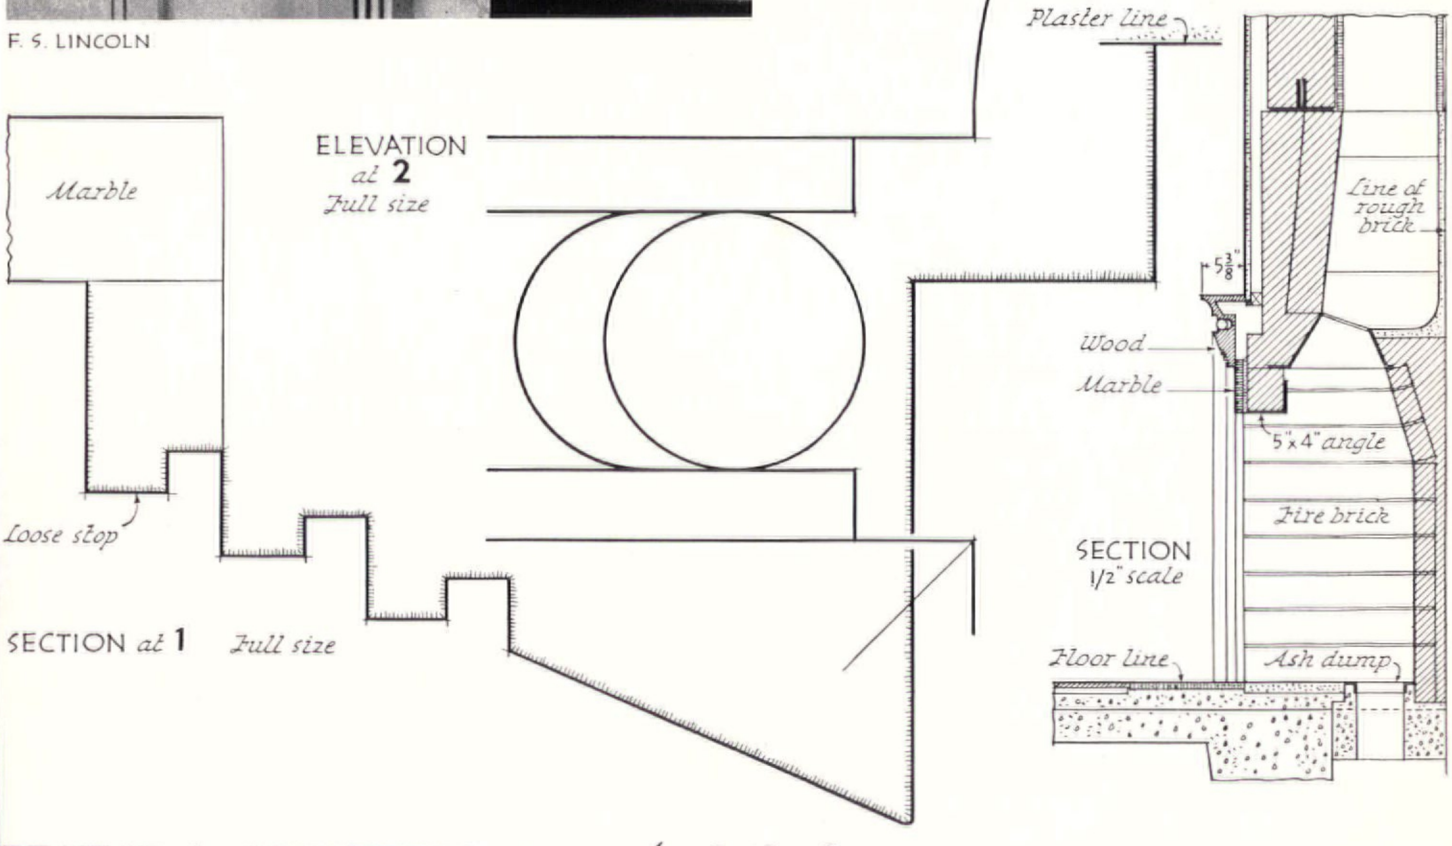

ERNEST A. GRUNSFELD, Jr. . . Architect   WALLACE F. YERKES . . . . ASSOCIATE

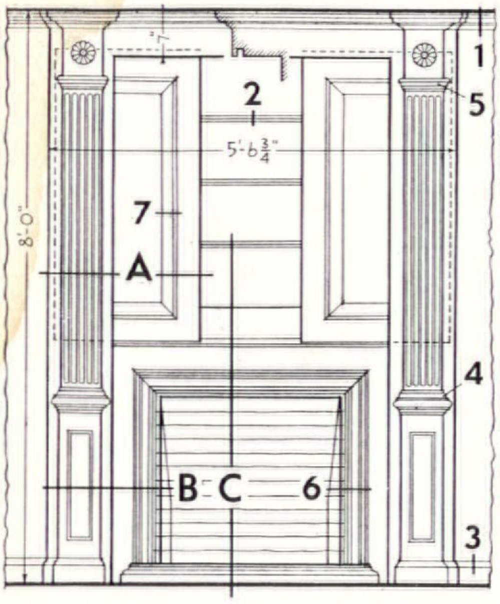



ELEVATION 3/8" scale

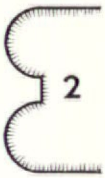



RICHARD GARRISON

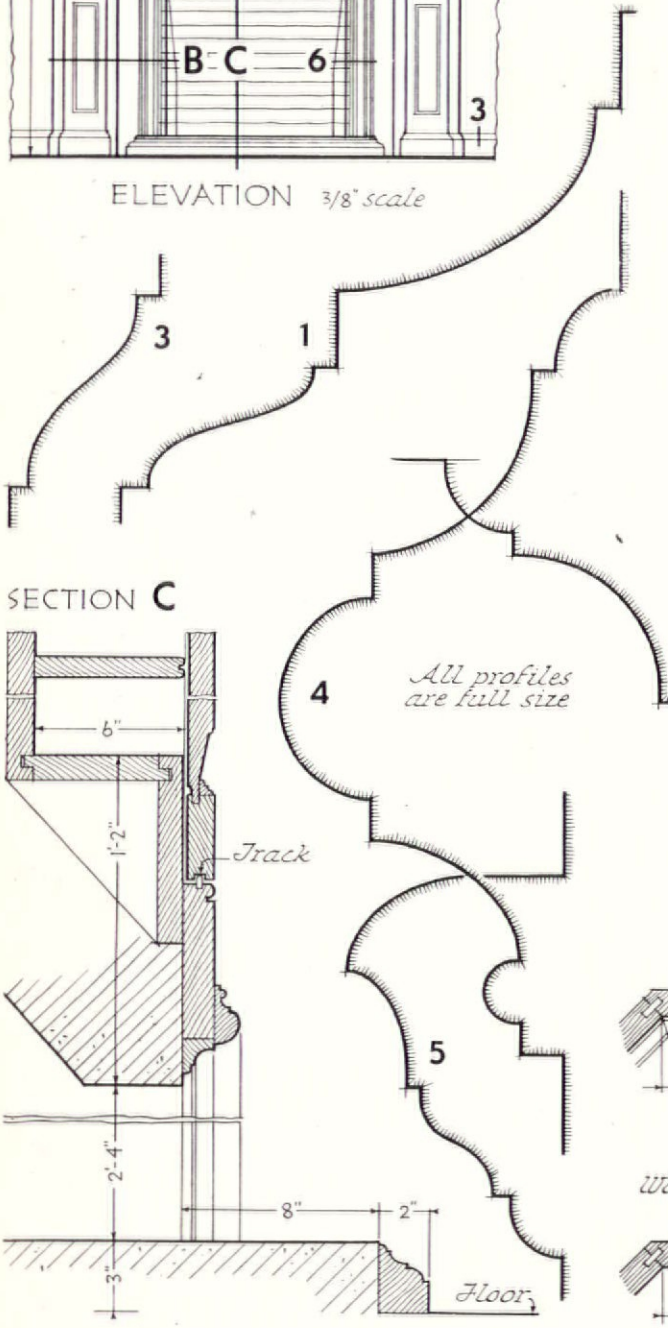


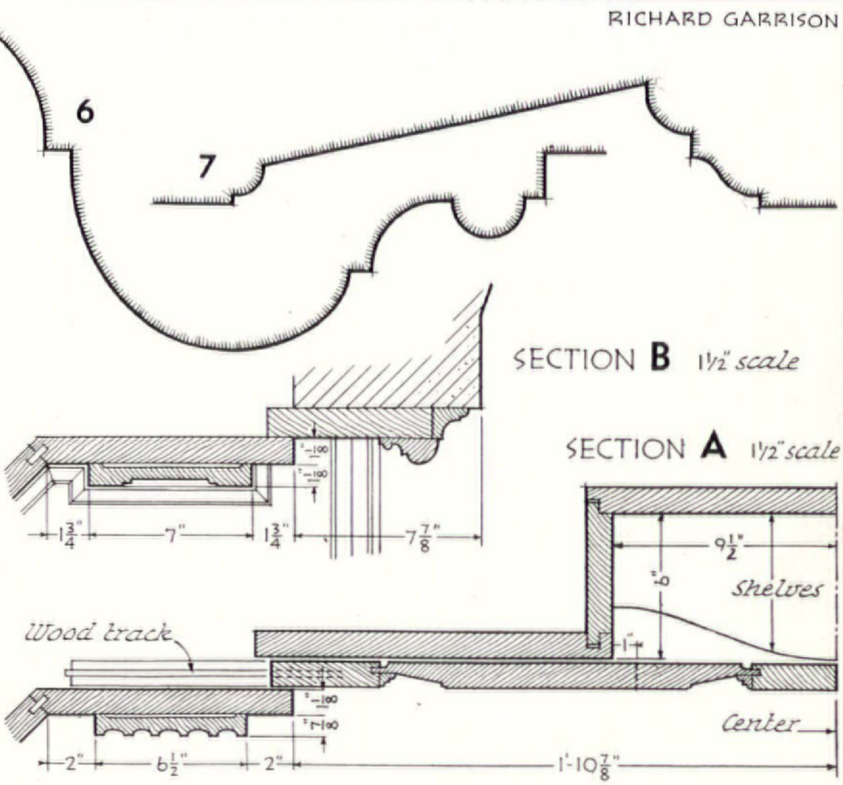


TALCOTT & TALCOTT . . . . Architects





F. S. LINCOLN

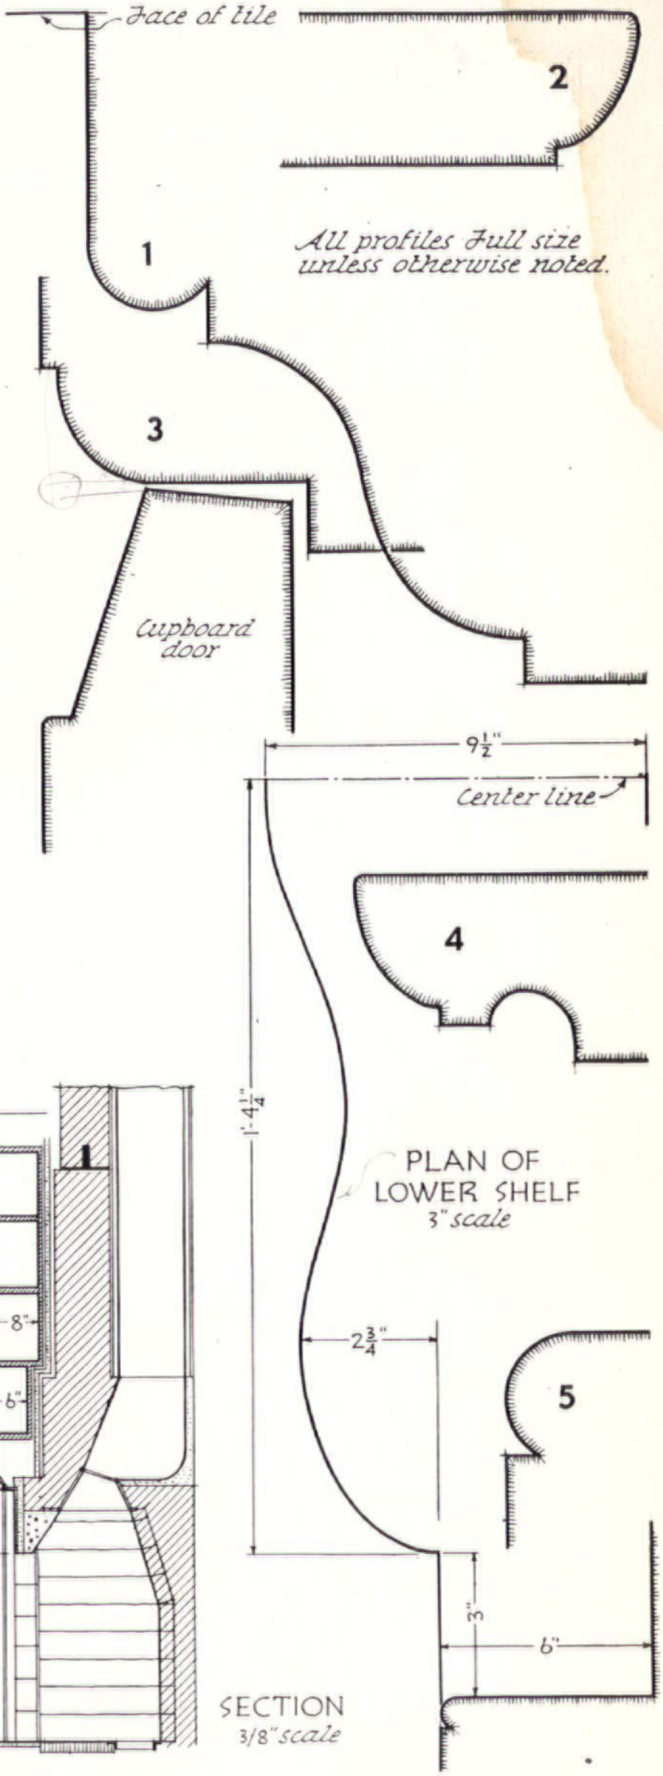

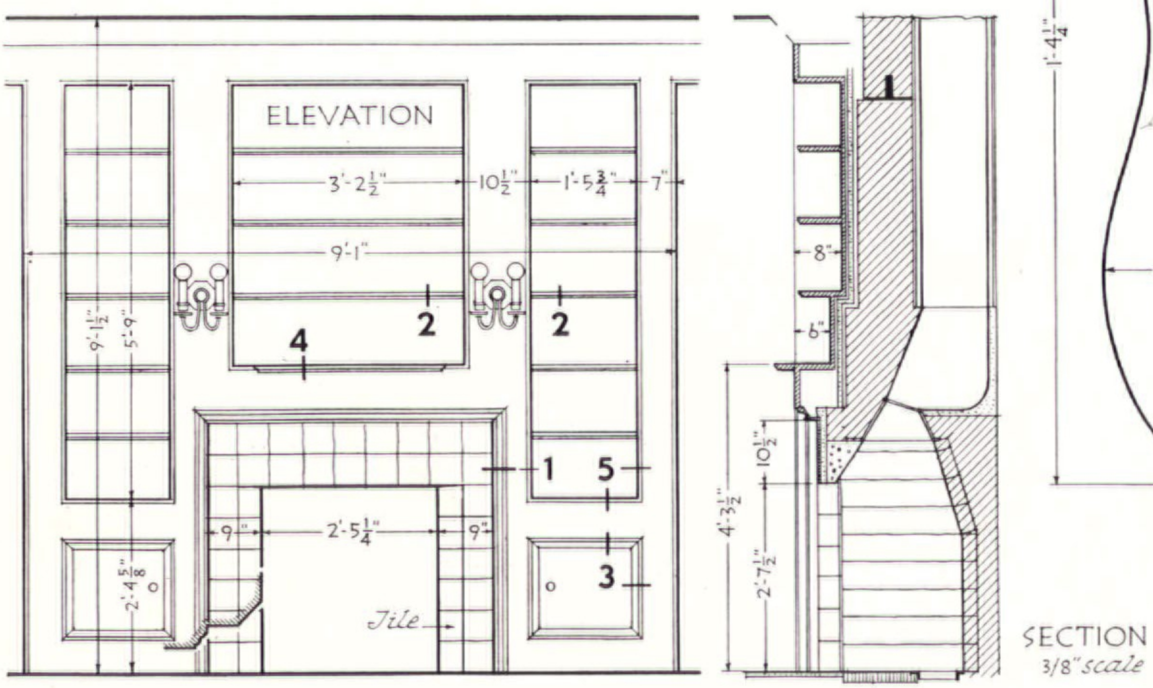



ERNEST A. GRUNSFELD, Jr. . *Architect* WALLACE F. YERKES. . . ASSOCIATE

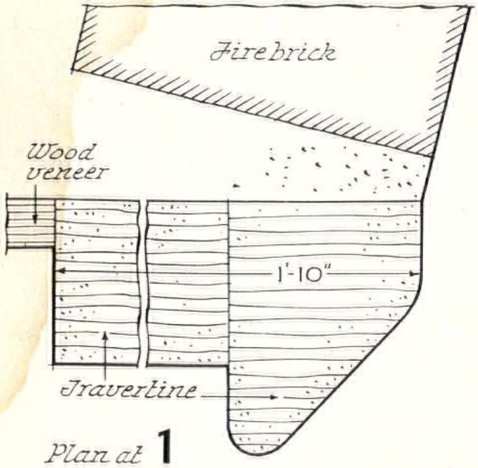


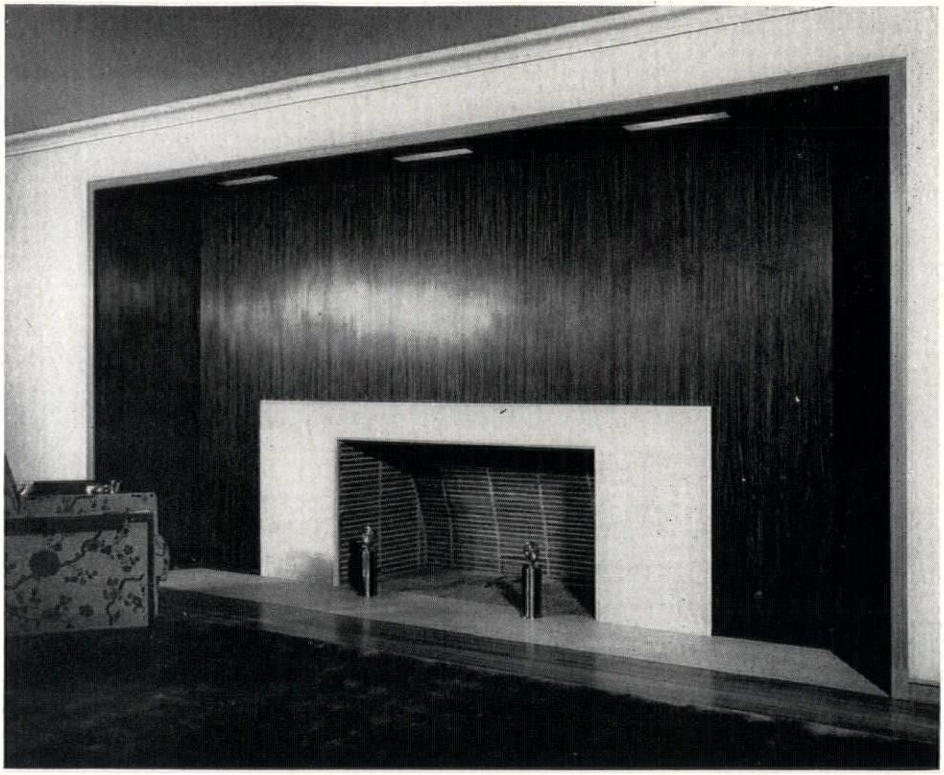

JULIUS SHULMAN

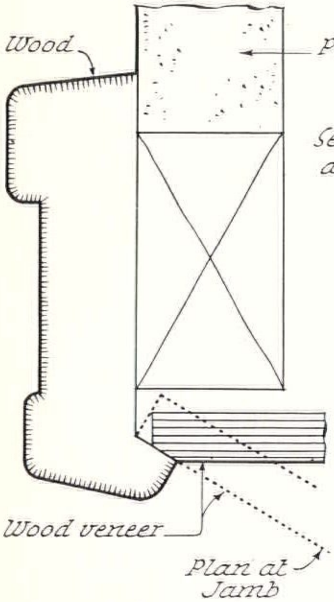

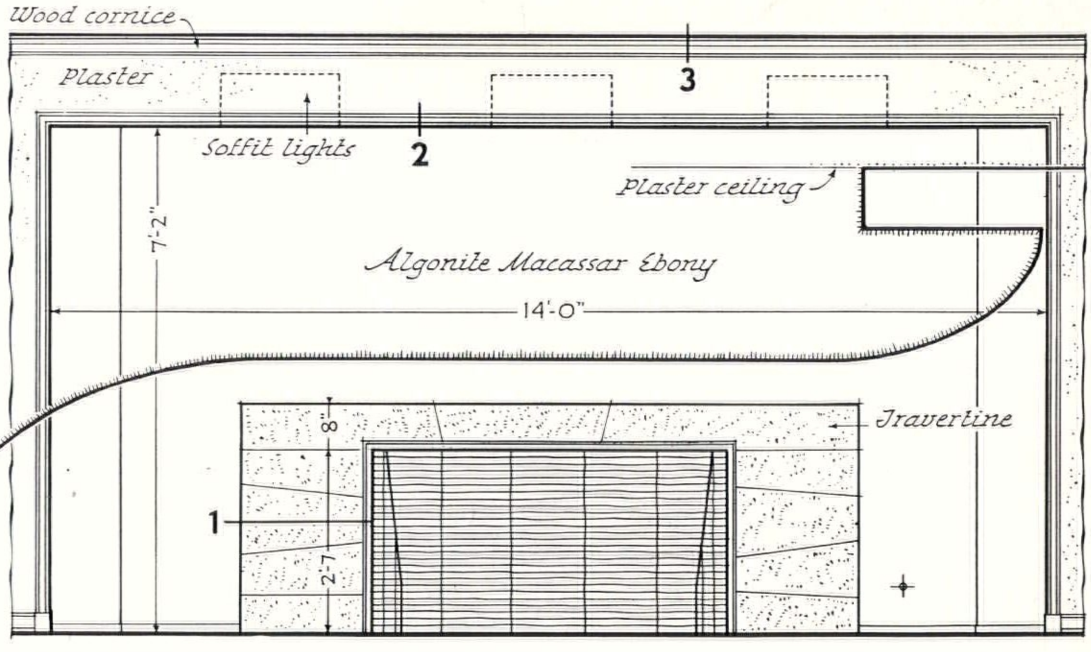


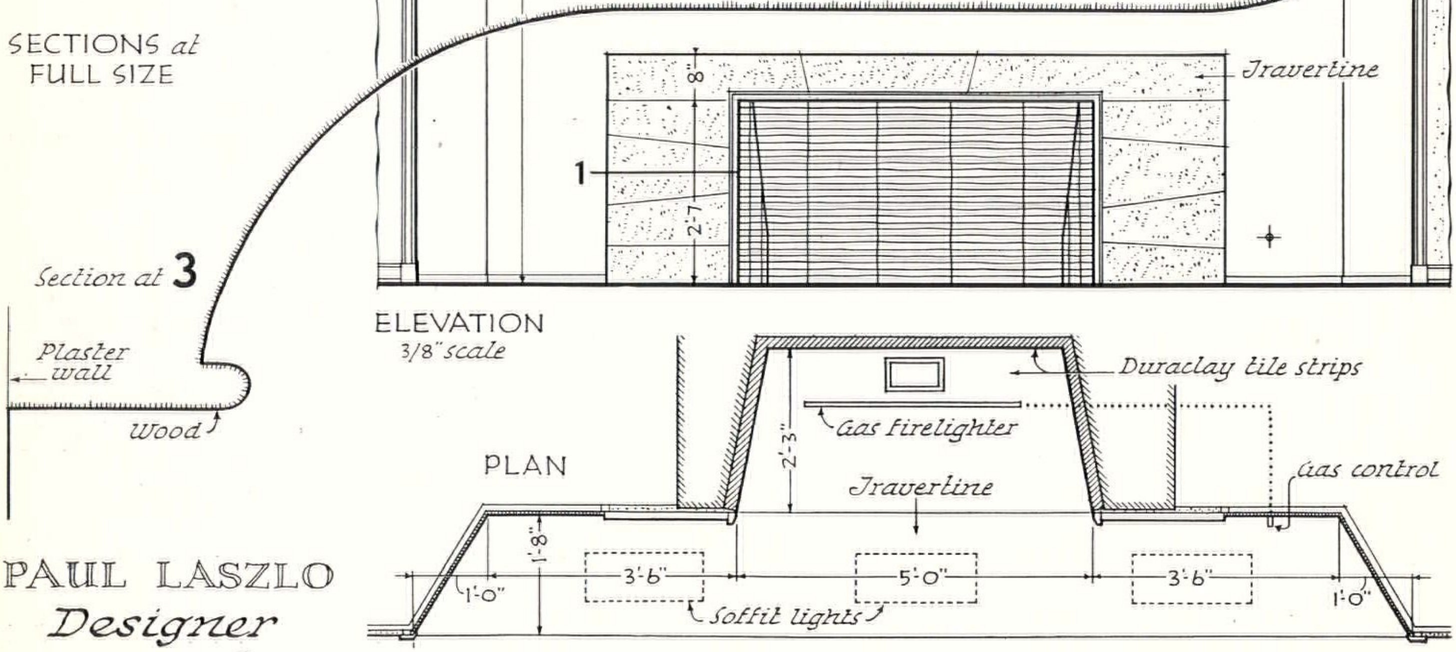


PAUL LASZLO
Designer




F. S. LINCOLN

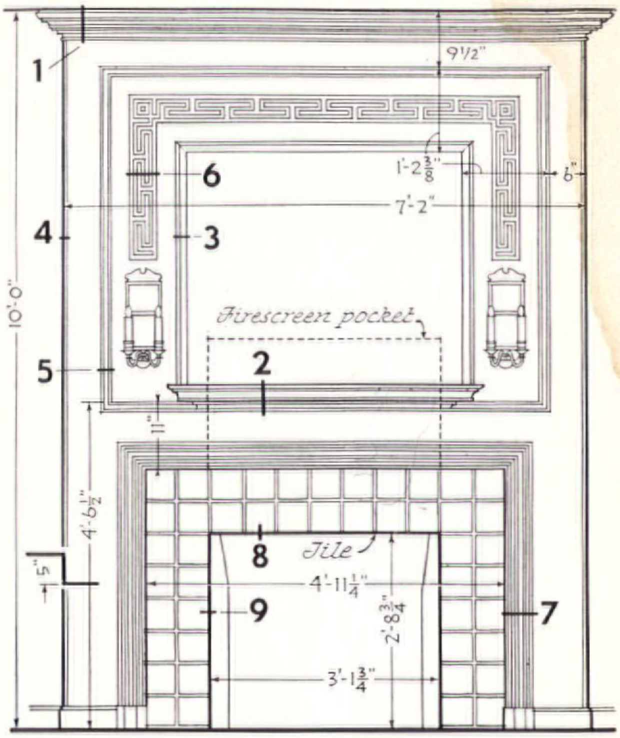


ELEVATION 3/8" scale

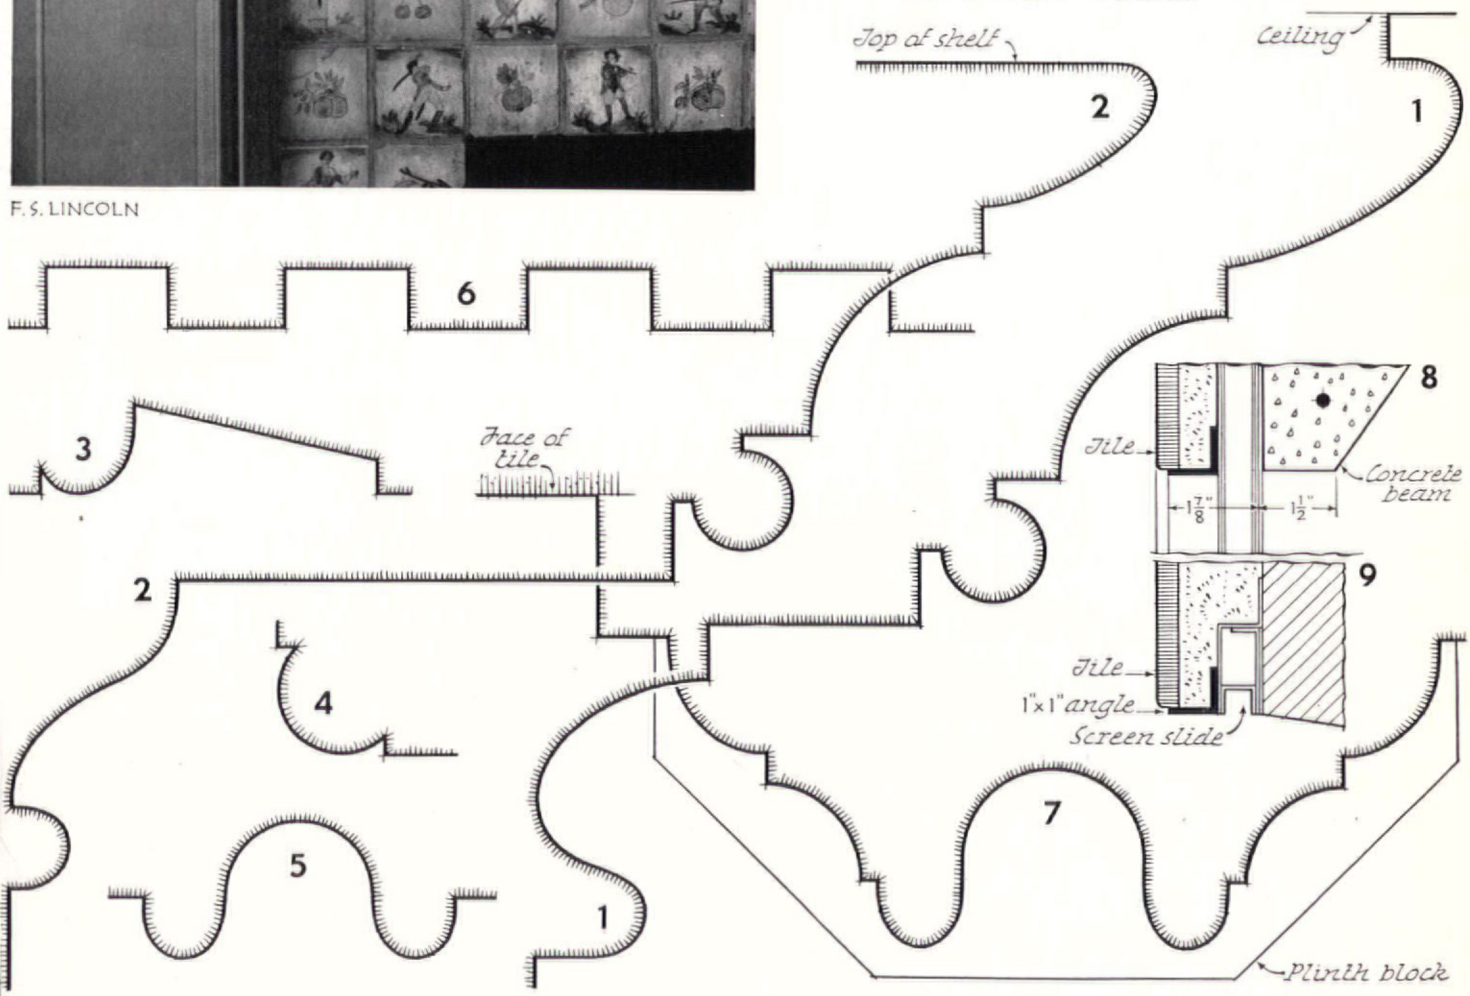


ERNEST A. GRUNSFELD, Jr. . . *Architect* WALLACE F. YERKES . . . ASSOCIATE

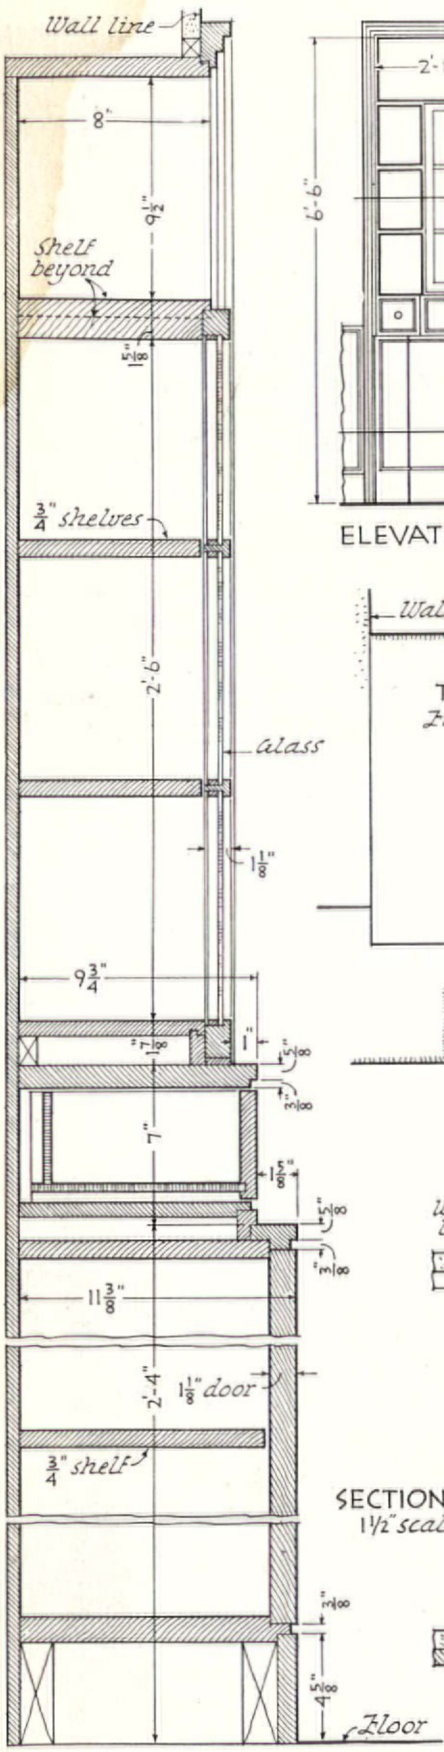


SECTION 3
1½" scale

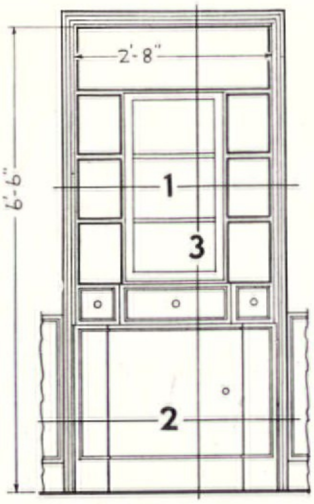


ELEVATION 3/8" scale

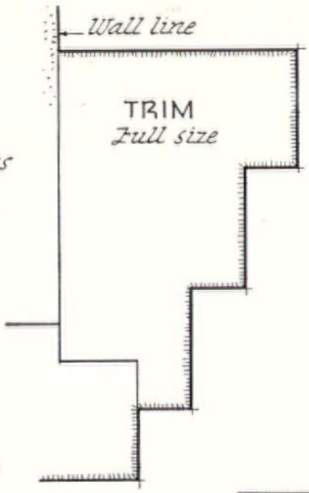


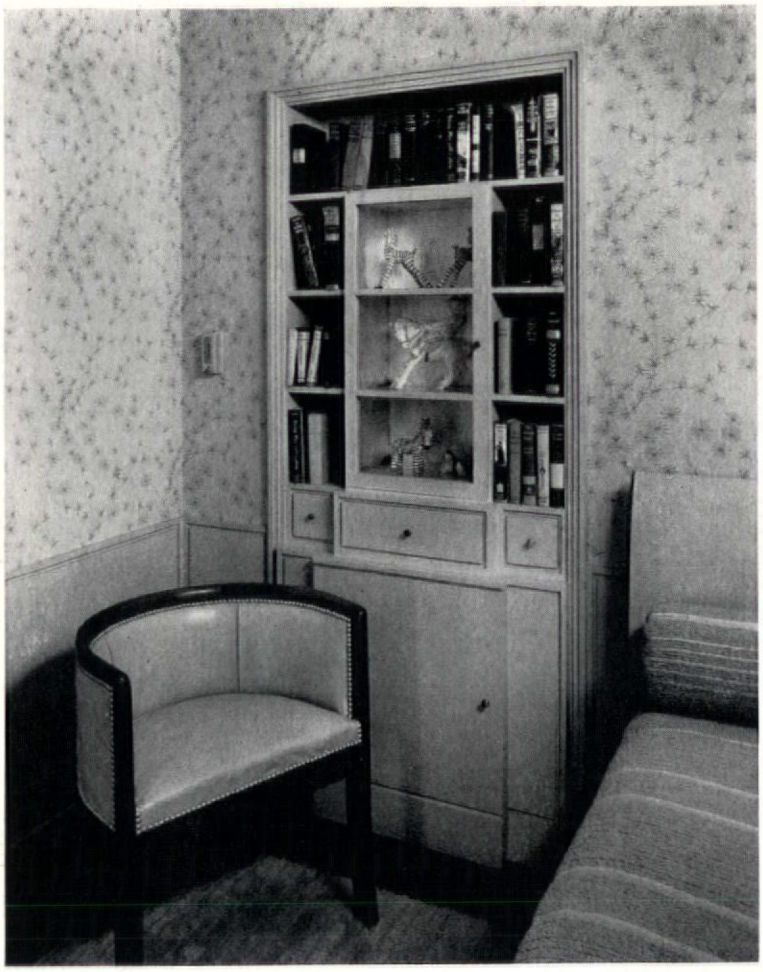

F. S. LINCOLN

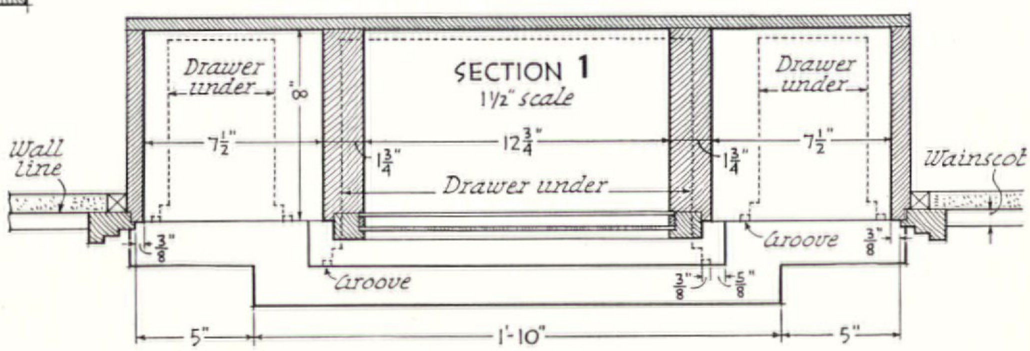


SECTION 1
1½" scale

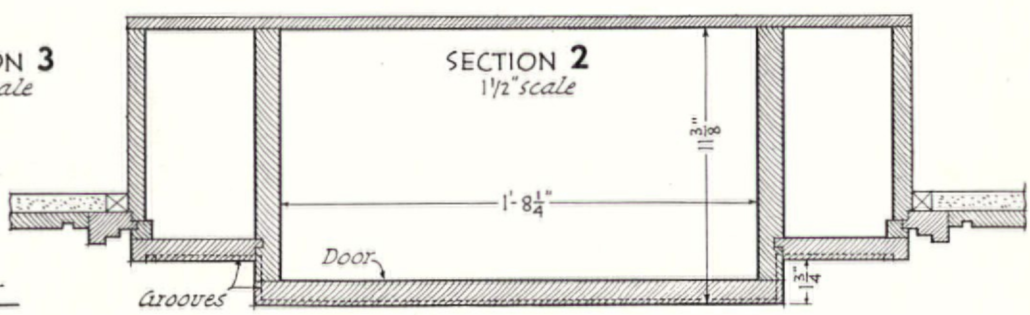

SECTION 2
1½" scale


ERNEST A. GRUNSFELD, Jr. . . *Architect* WALLACE F. YERKES, . . . ASSOCIATE

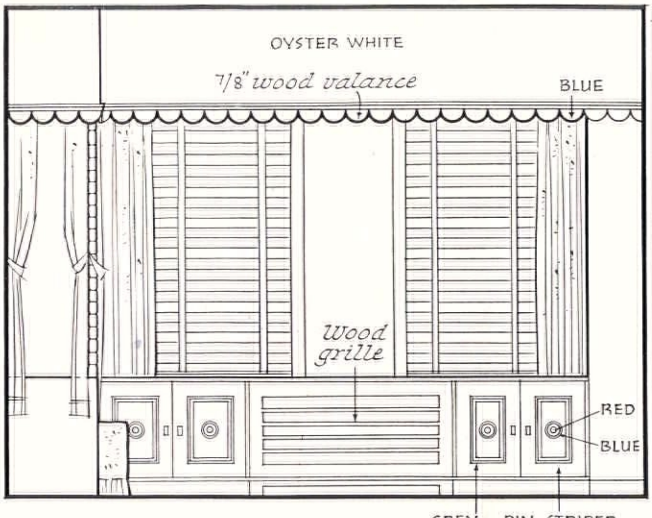

ELEVATION *towards* **2**




ROBERT M. DAMORA

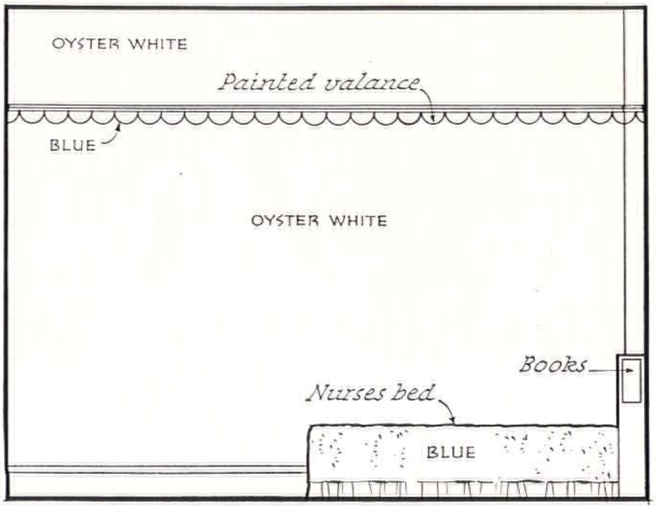


ELEVATION *towards* **4**


JOSEPH DOUGLAS WEISS
Architect

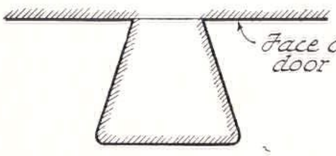


DOOR HANDLE
Full size

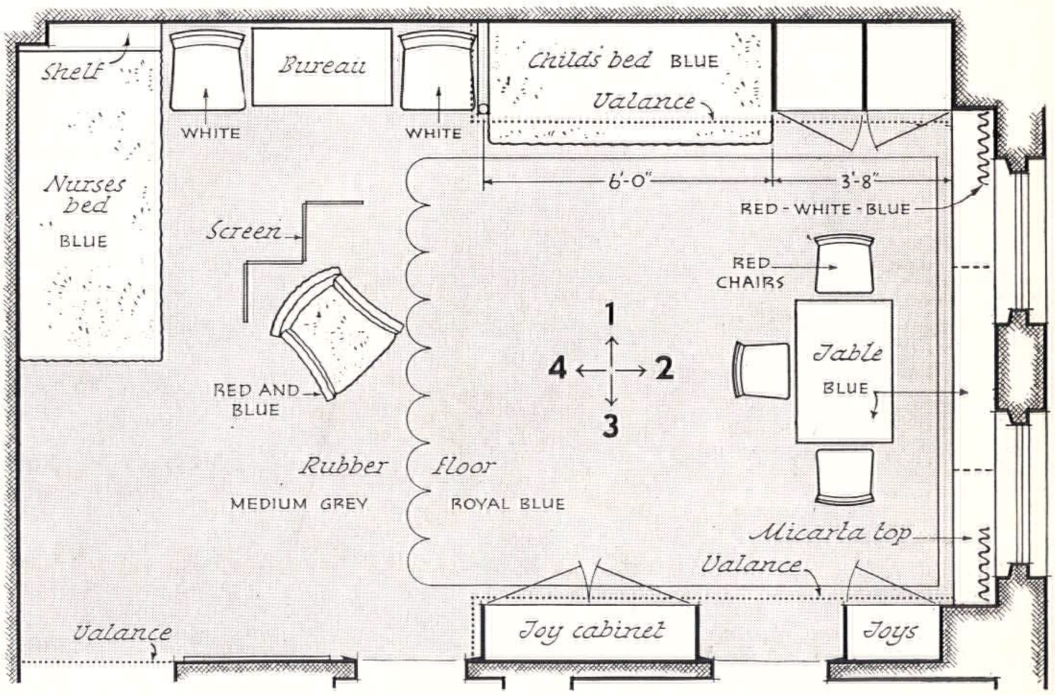


PLAN
1/4" scale

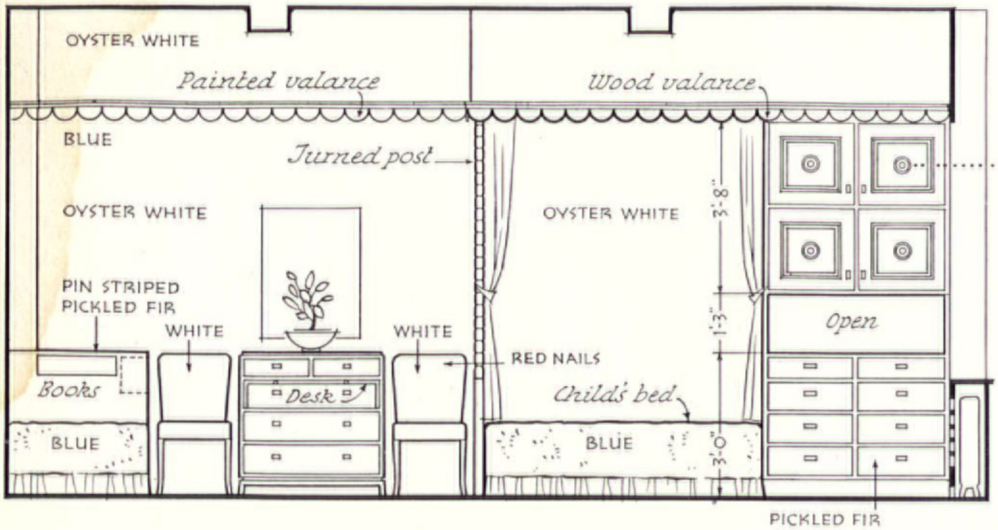


ELEVATION towards 1

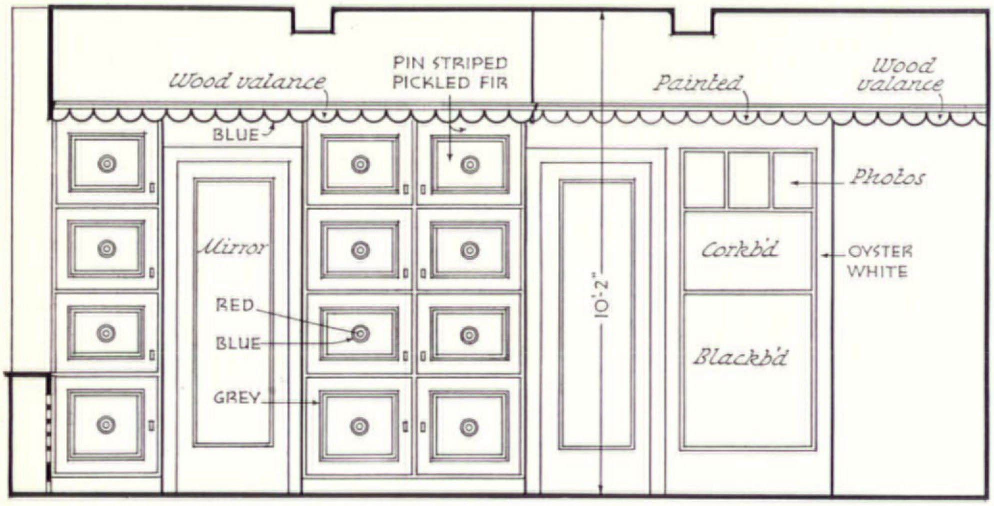


ELEVATION towards 3

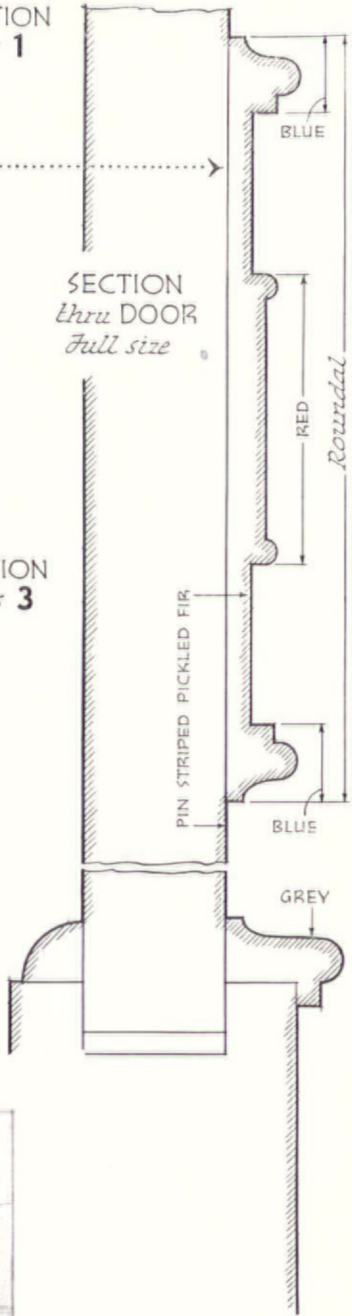

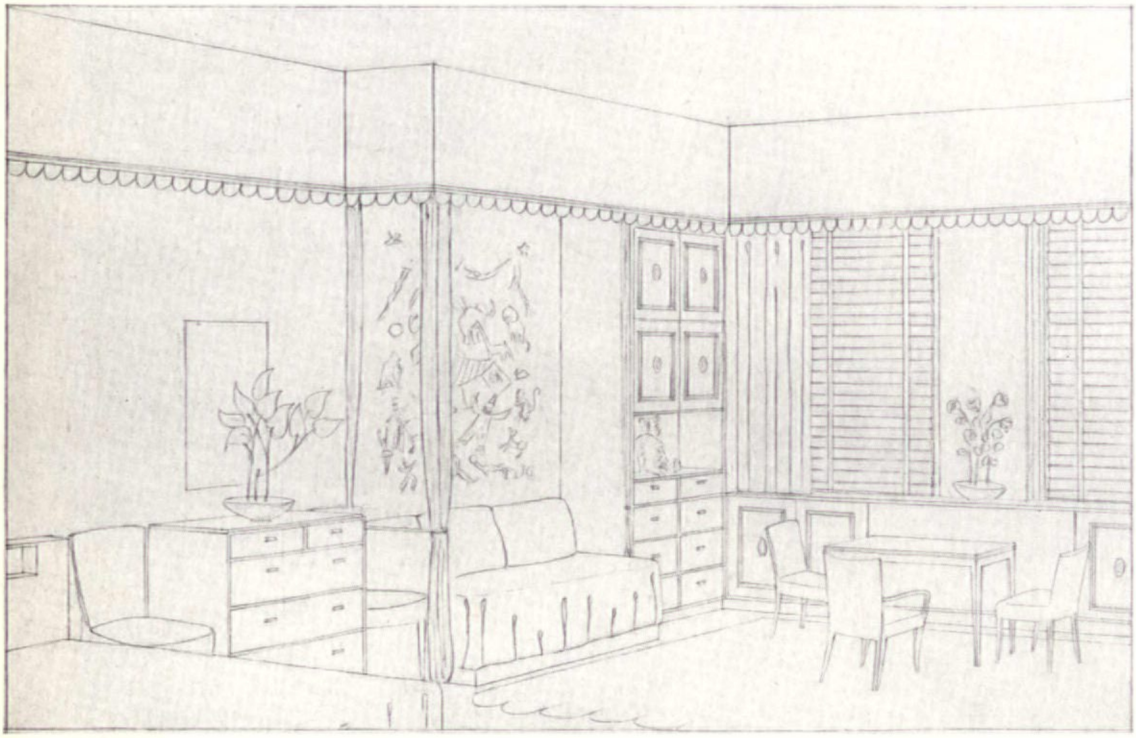

Architect's original drawing

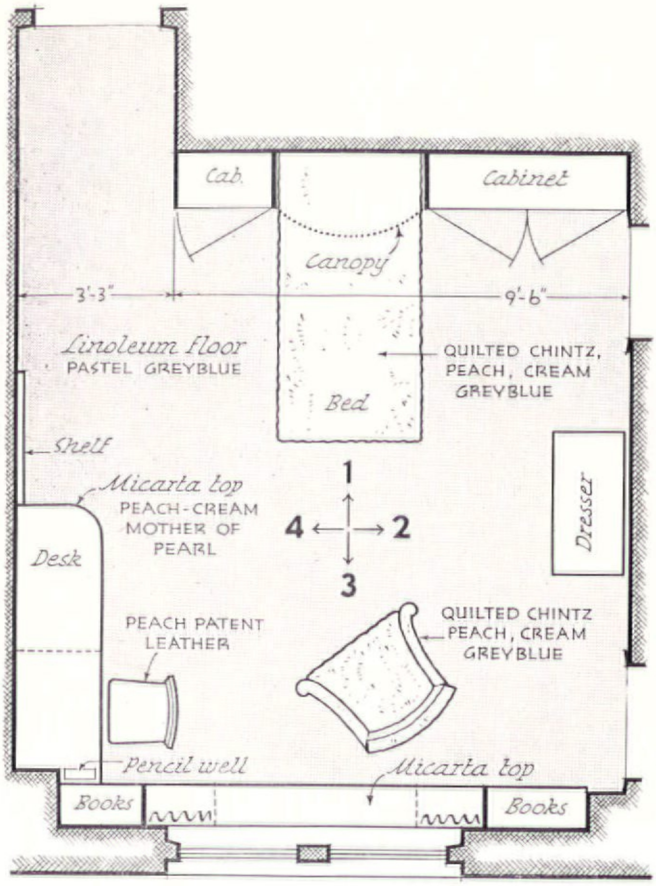


PLAN 1/4" scale




ROBERT M. DAMORA


ELEVATION towards 1 1/4" scale

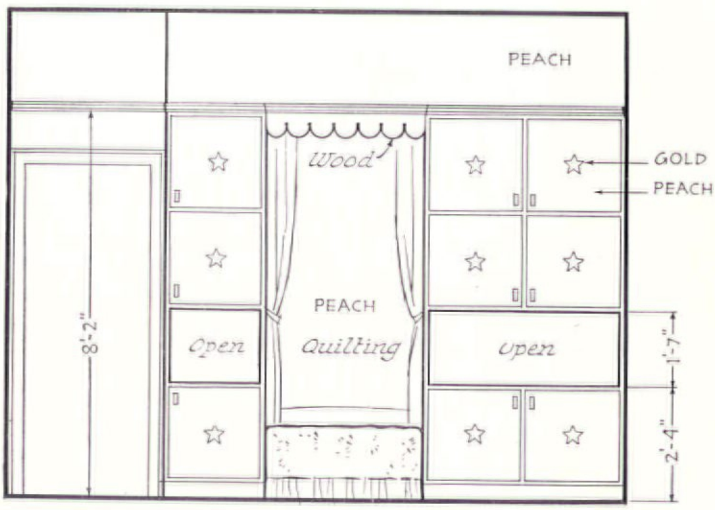


ELEVATION towards 2

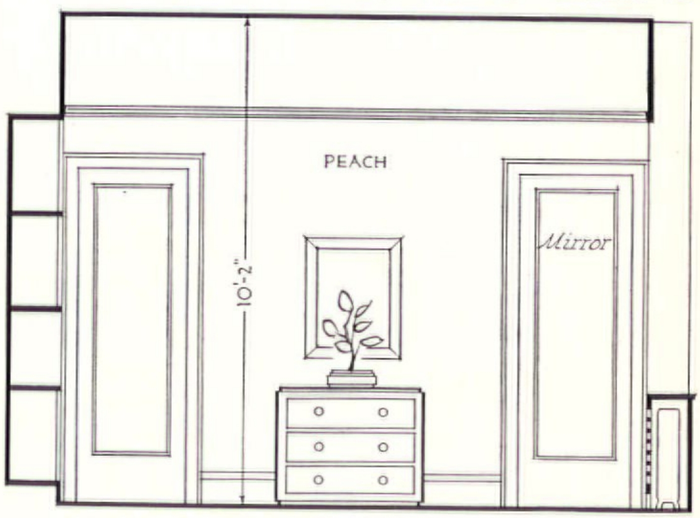


JOSEPH DOUGLAS WEISS . . . . Architect

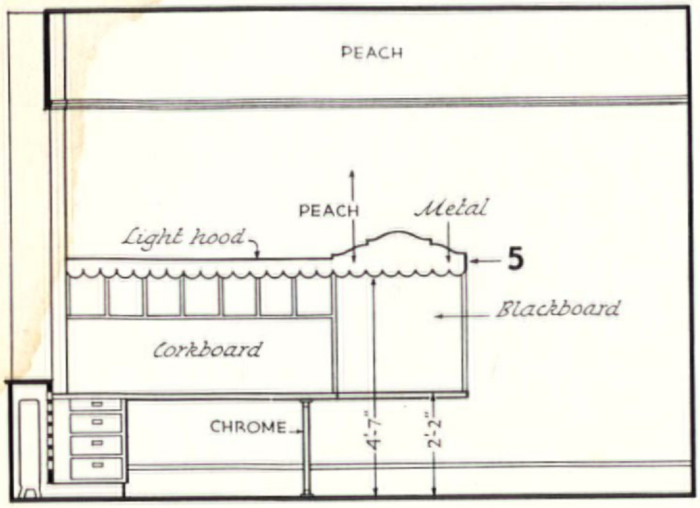

ELEVATION *towards* **4** *1/4" scale*

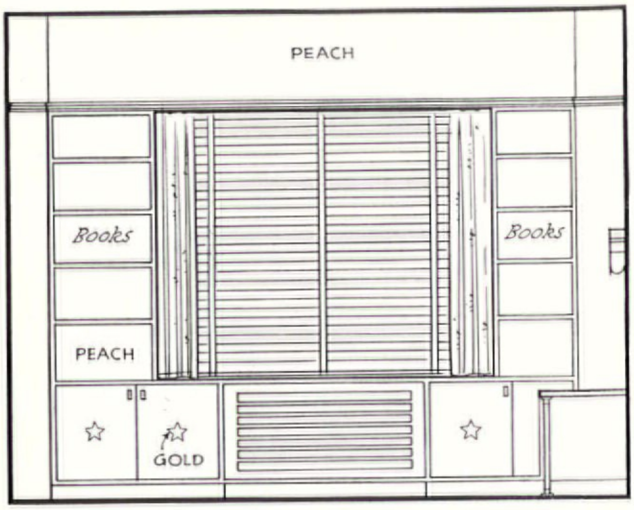


ELEVATION *towards* **3**

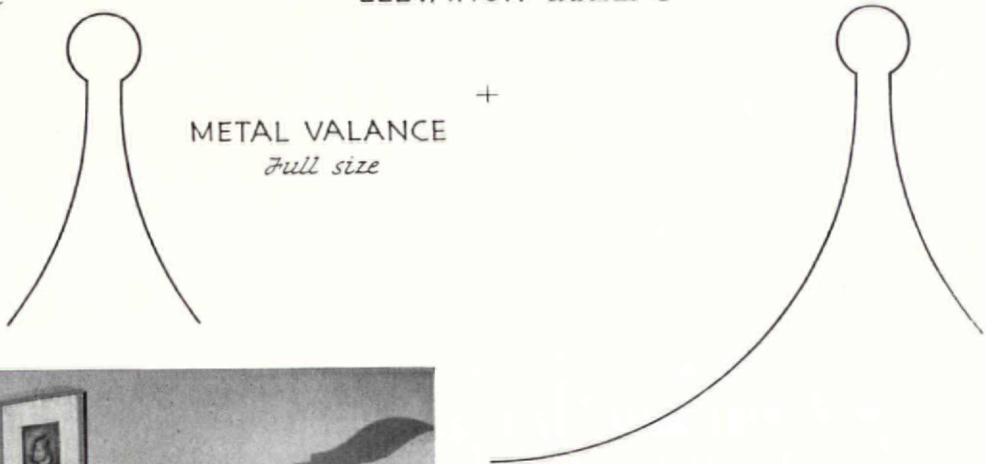

ROBERT M. DAMORA



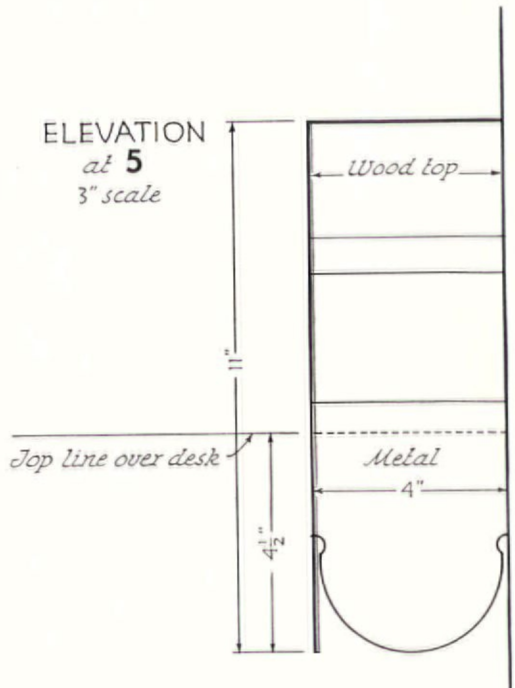




ROBERT M. DAMORA

JOSEPH DOUGLAS WEISS
Architect




ELEVATION *towards* **1** 1/4" scale

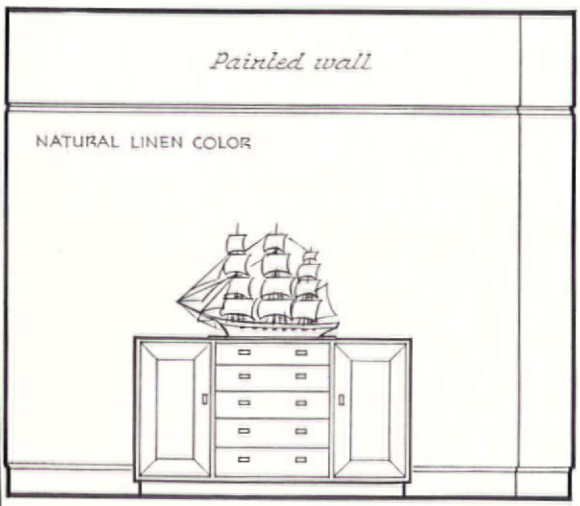


ELEVATION *towards* **3**


PLAN
1/4" scale

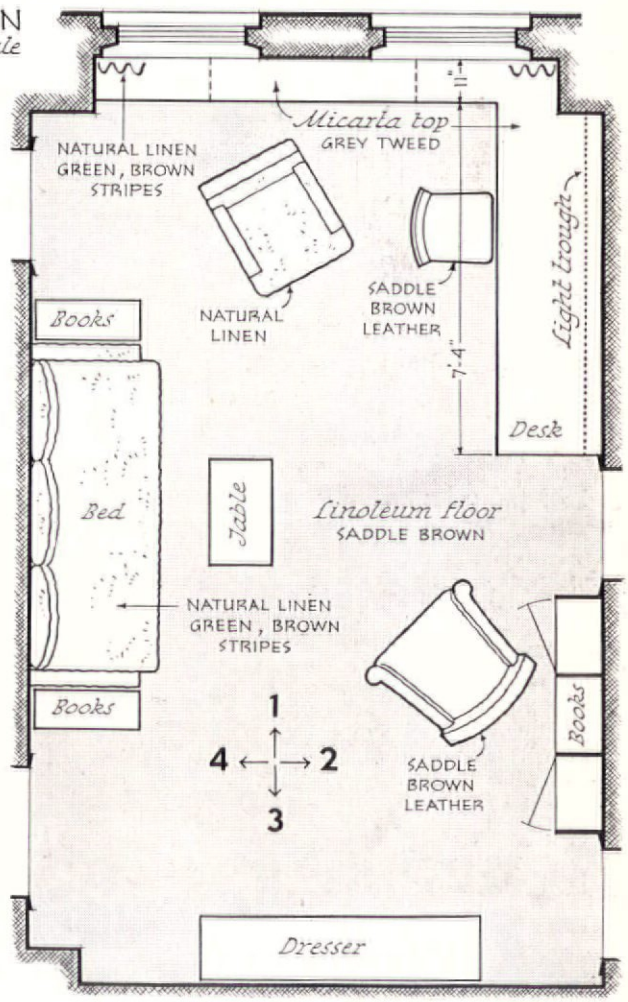


Note.
ALL WOODWORK PICKLED QUARTERED OAK

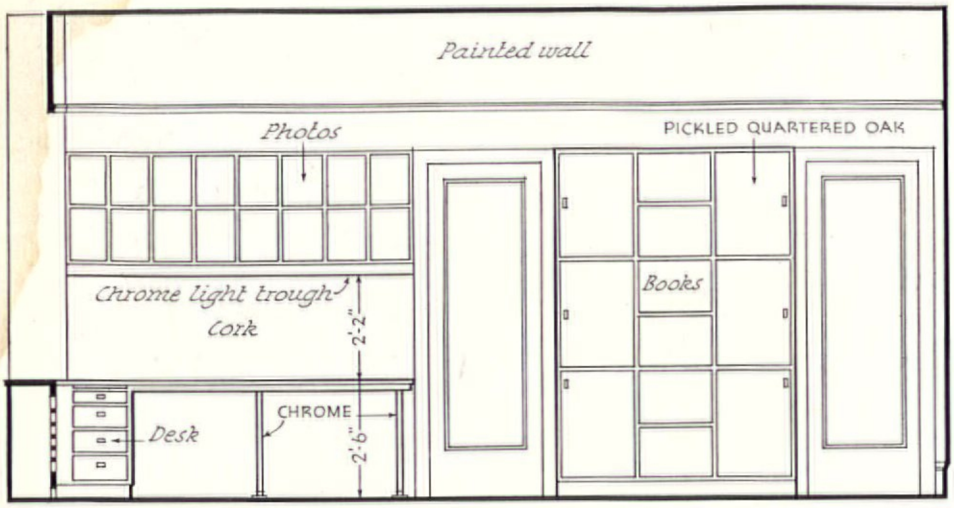


ELEVATION
towards **2**
1/4" scale

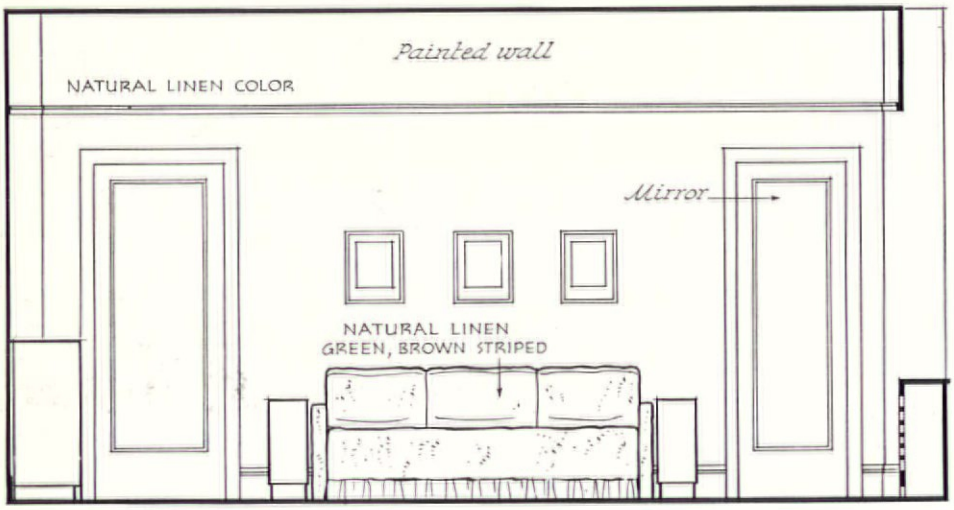


ELEVATION
towards **4**
1/4" scale

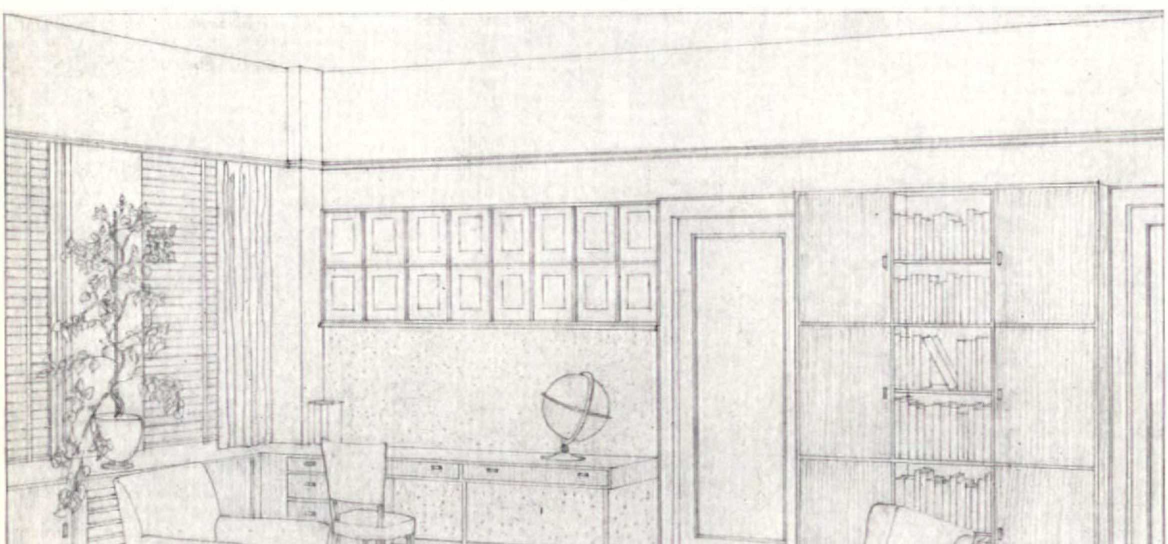


Architect's original drawing

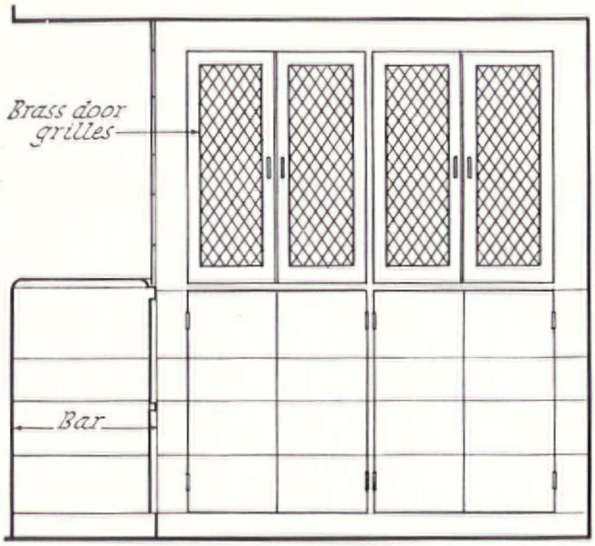


ELEVATION 3/8" scale

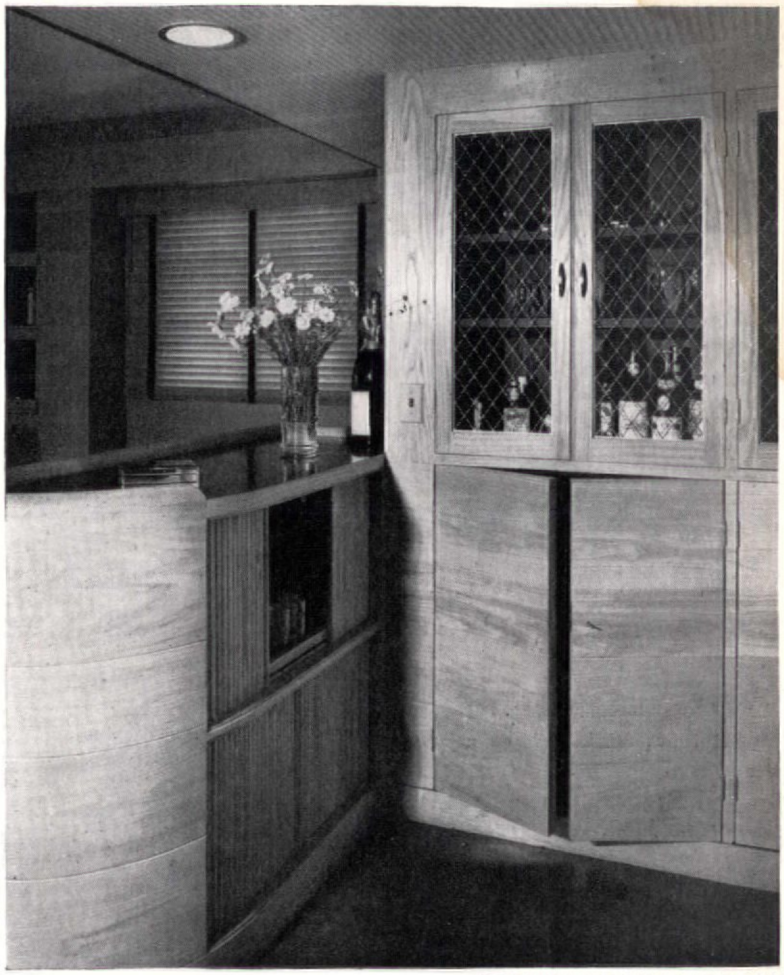


RODNEY McCAY MORGAN

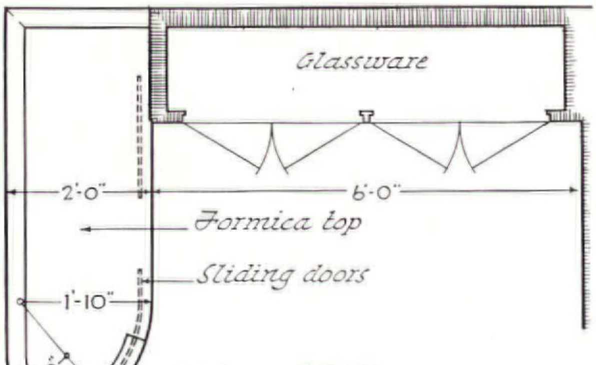

PLAN of BAR
3/8" scale

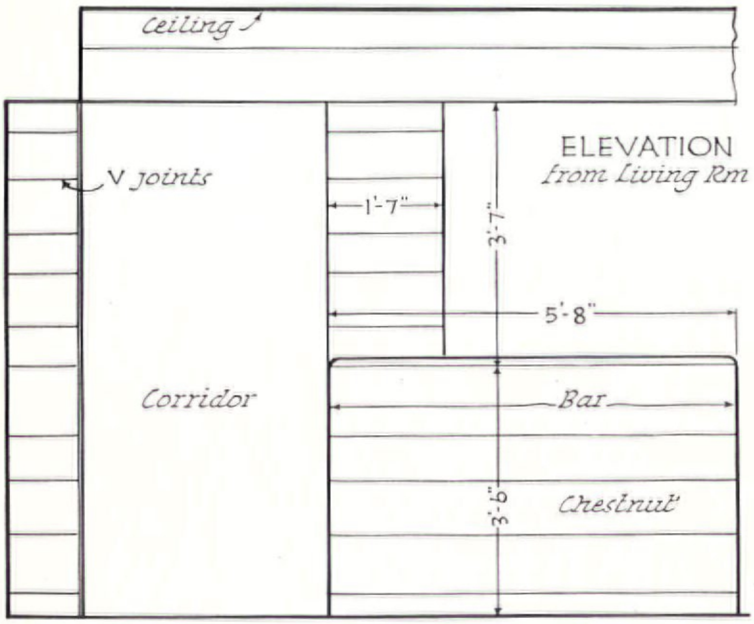


ELEVATION
from Living Rm

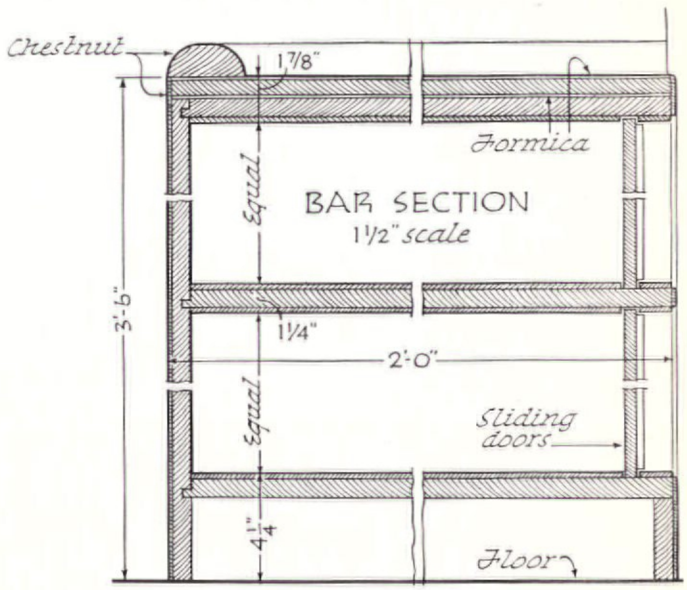


BAR SECTION
1 1/2" scale


PLAN of DOOR Full size

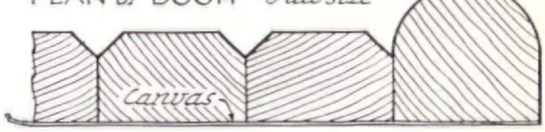

A. MUSGRAVE HYDE . . . *Architect*

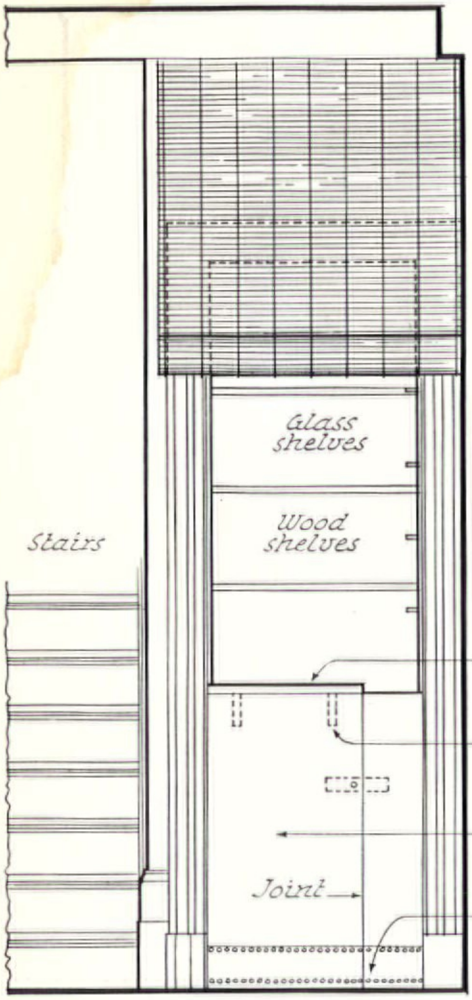


ELEVATION 1/2" scale

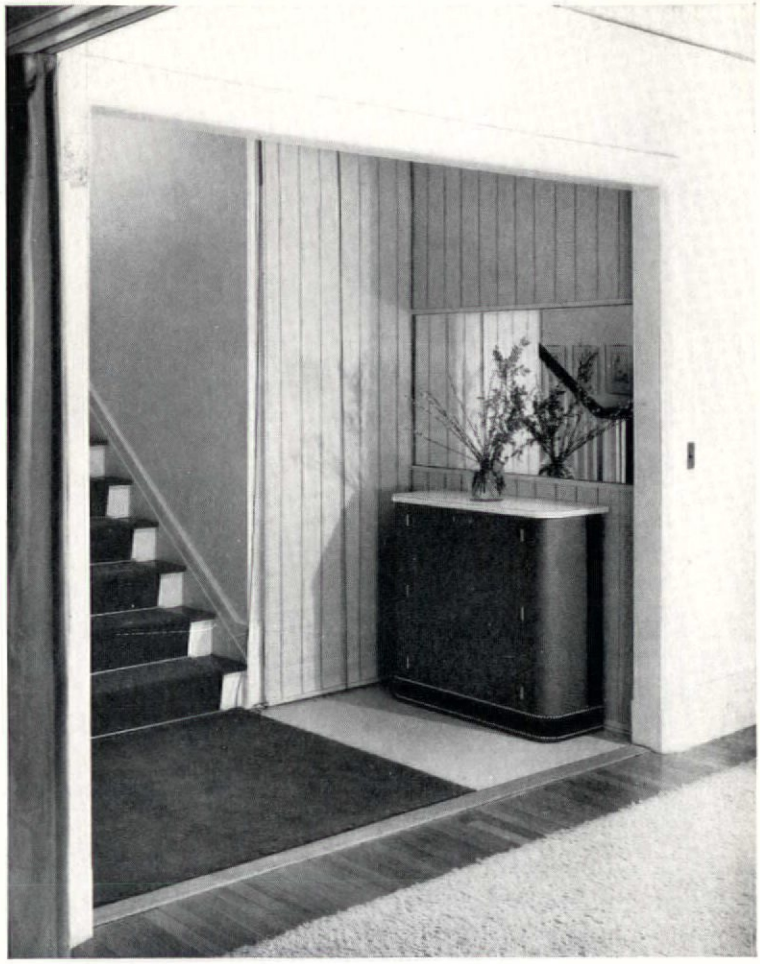


HERMANN BRAMMER

See next page for Bar in opened position

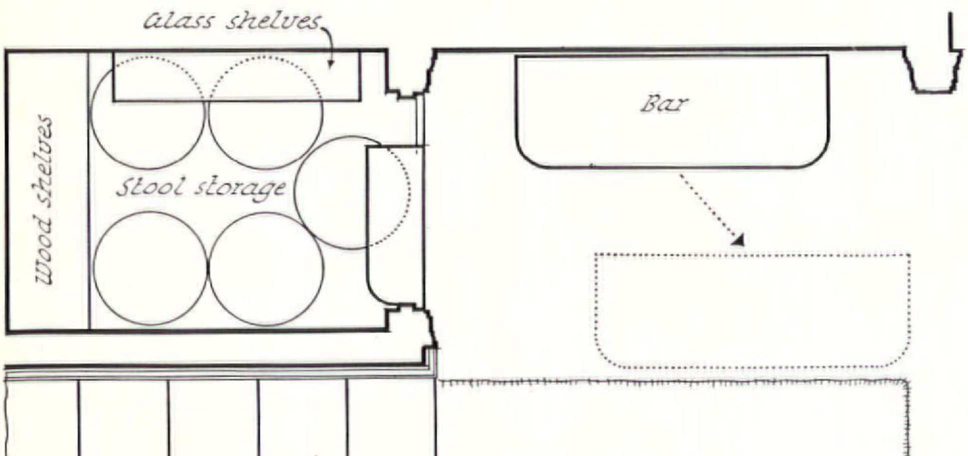

FLOOR PLAN 1/2" scale


BAR SECTION 1" scale

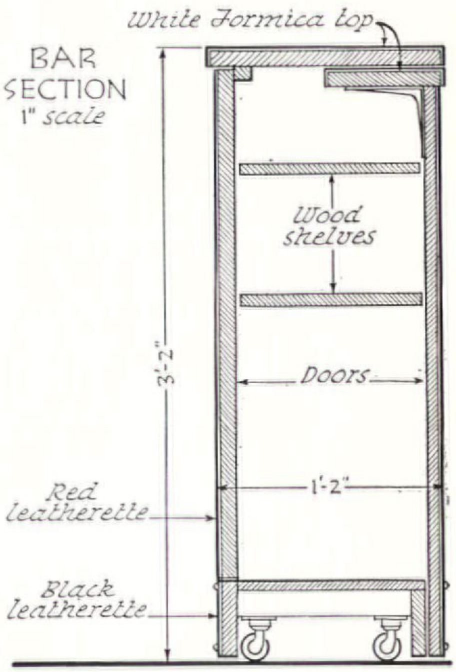


FELIX AUGENFELD . . . . Designer



HERMANN BRAMMER

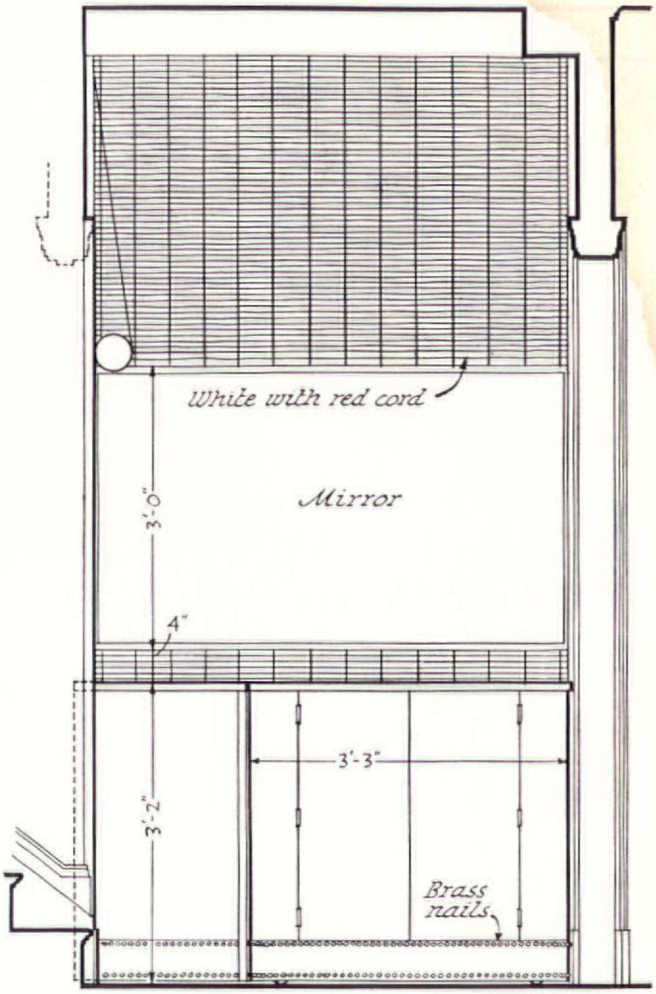

FRONT ELEVATION 1/2" scale

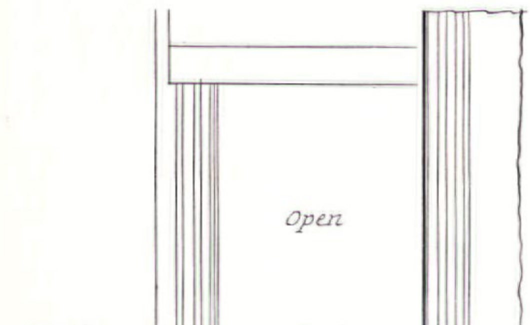


SIDE ELEVATION 1/2" scale




PLAN


FELIX AUGENFELD . . . . Designer

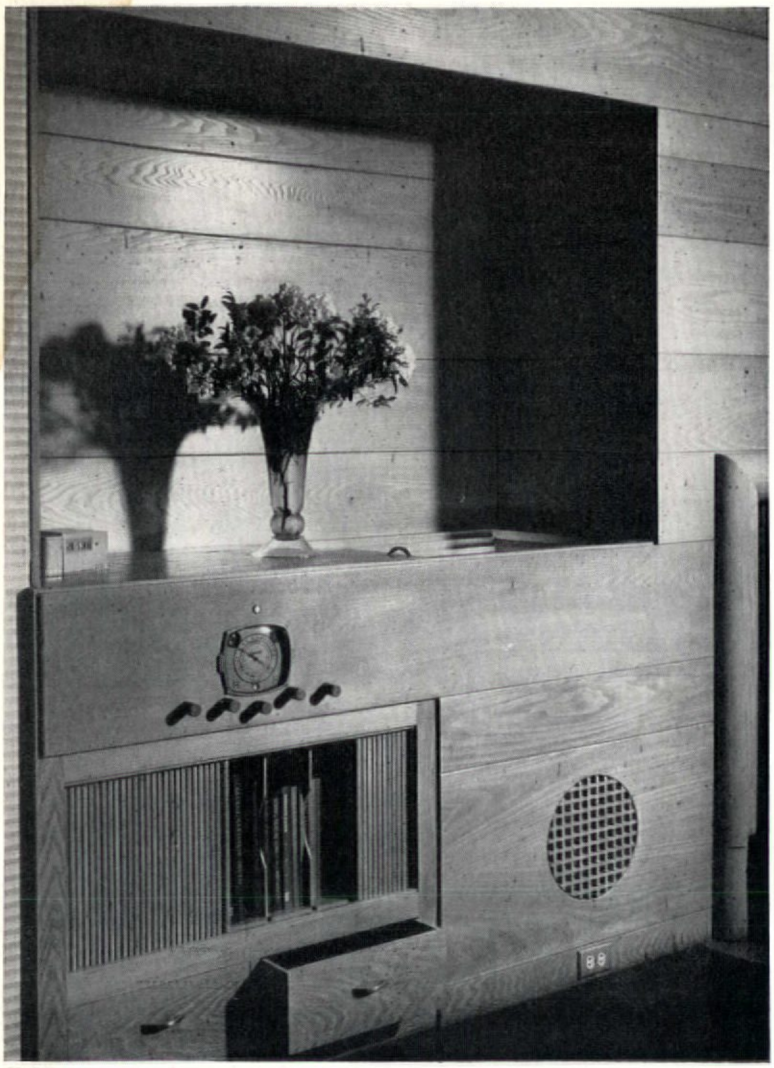


RODNEY McCAY MORGAN

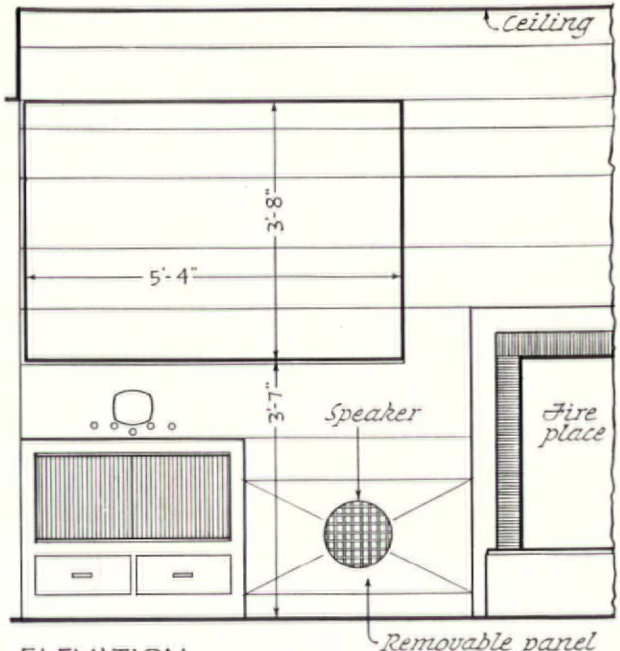

ELEVATION
3/8" scale

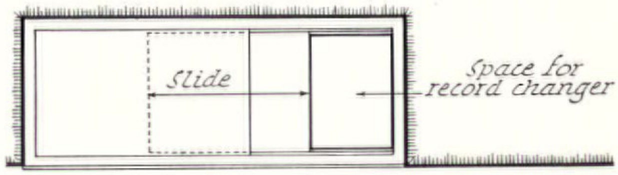


PLAN

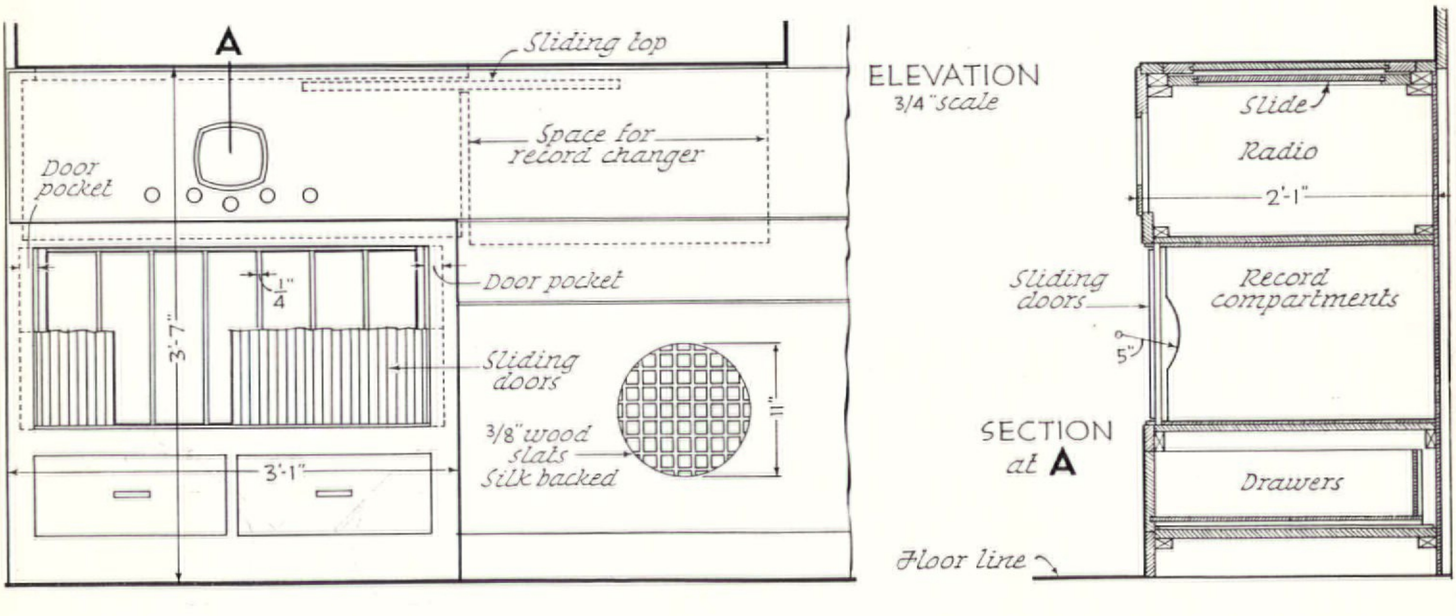


A. MUSGRAVE HYDE . . . *Architect*




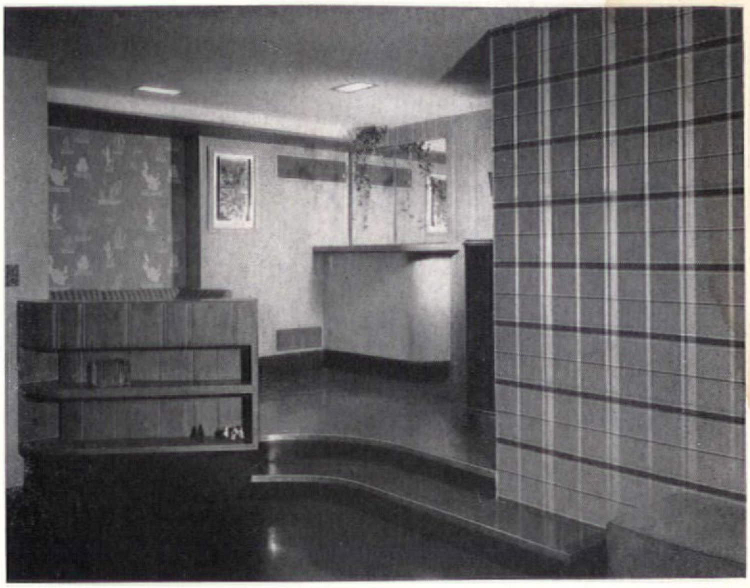


Photos by THURMAN ROTAN

LEO L. FISCHER
Architect

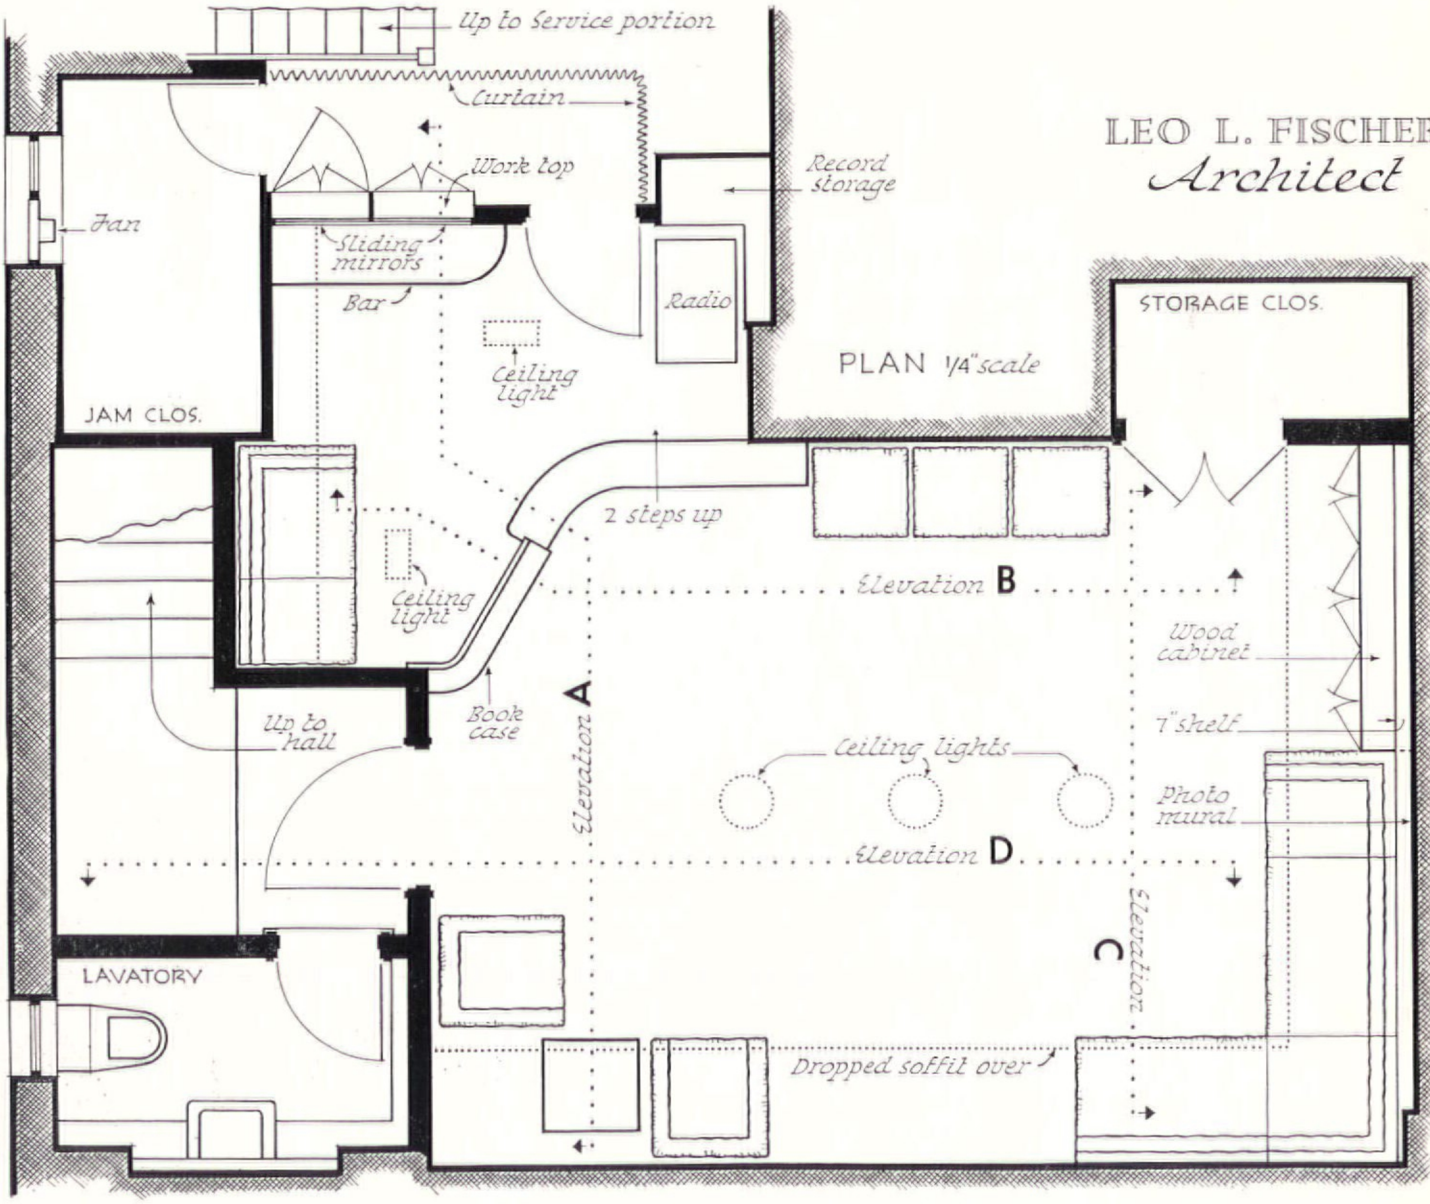

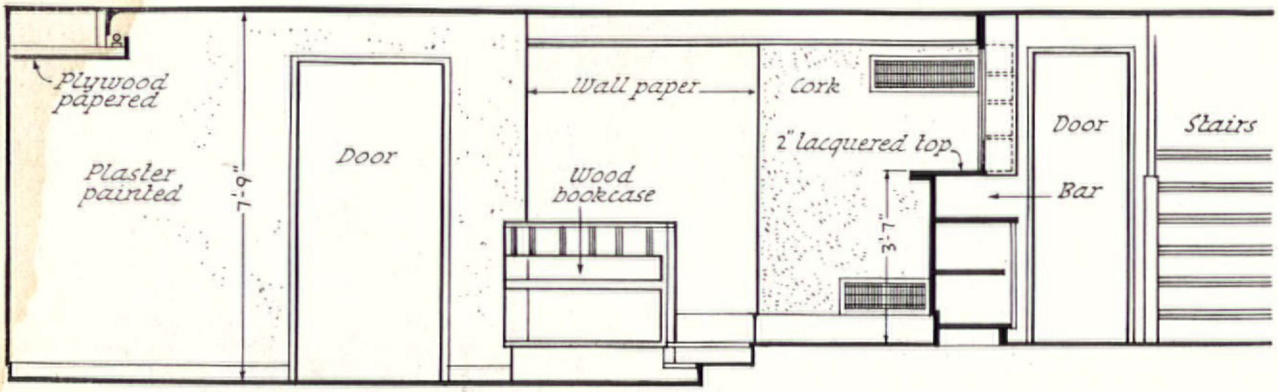


ELEVATION at **A**

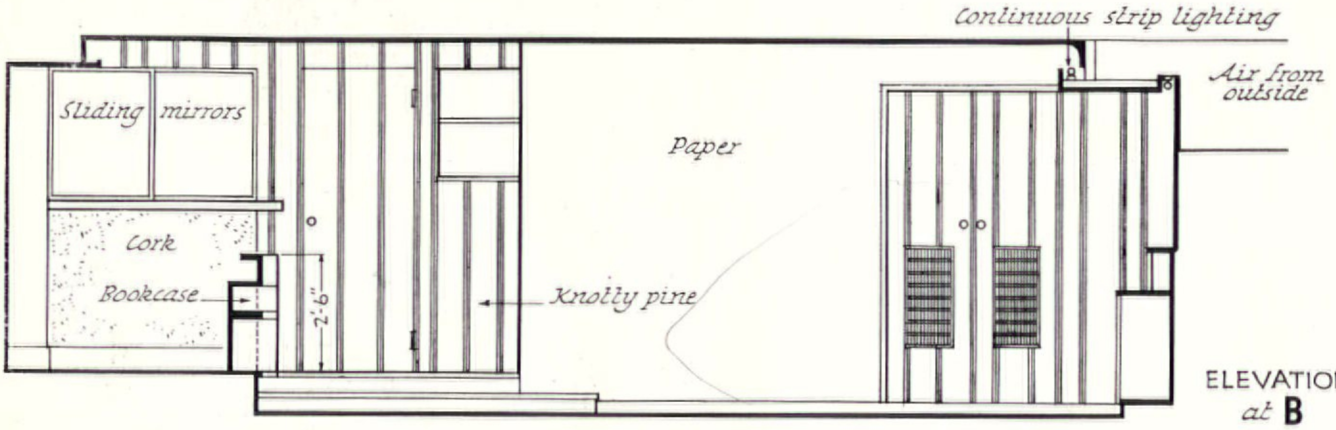

ELEVATION at **B**


ELEVATION at **C**

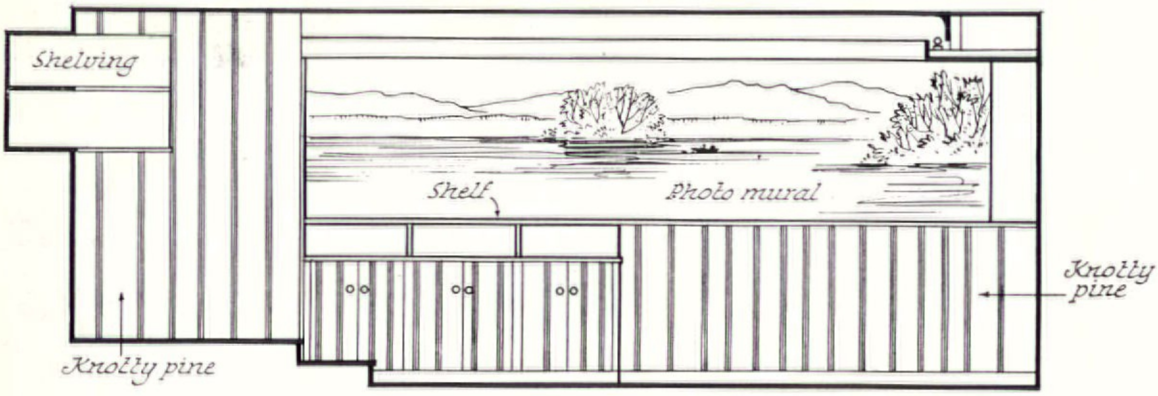


All Elevations at 1/4" scale

LEO L. FISCHER . . . . *Architect*


ELEVATION at **D**

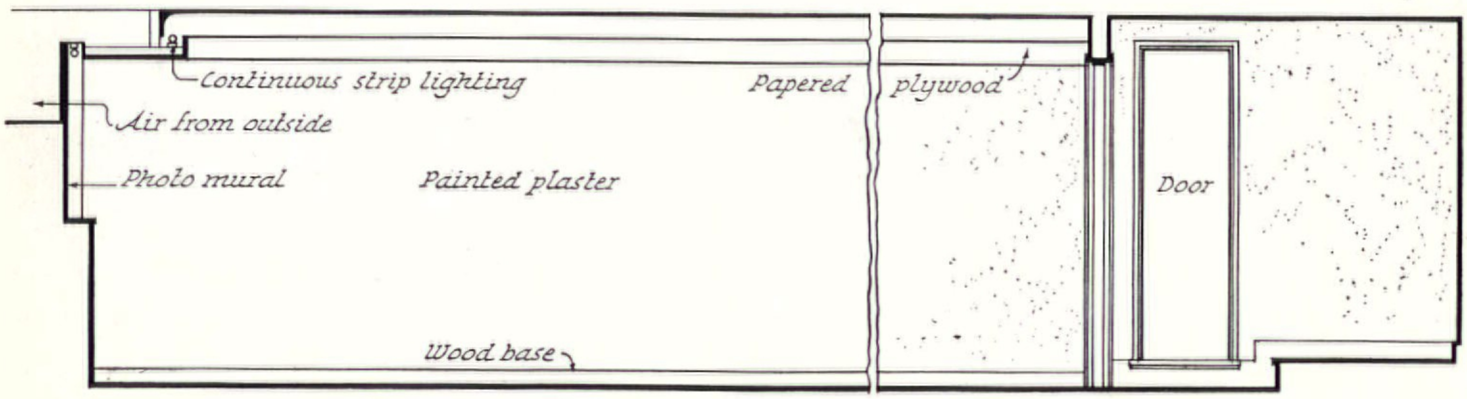

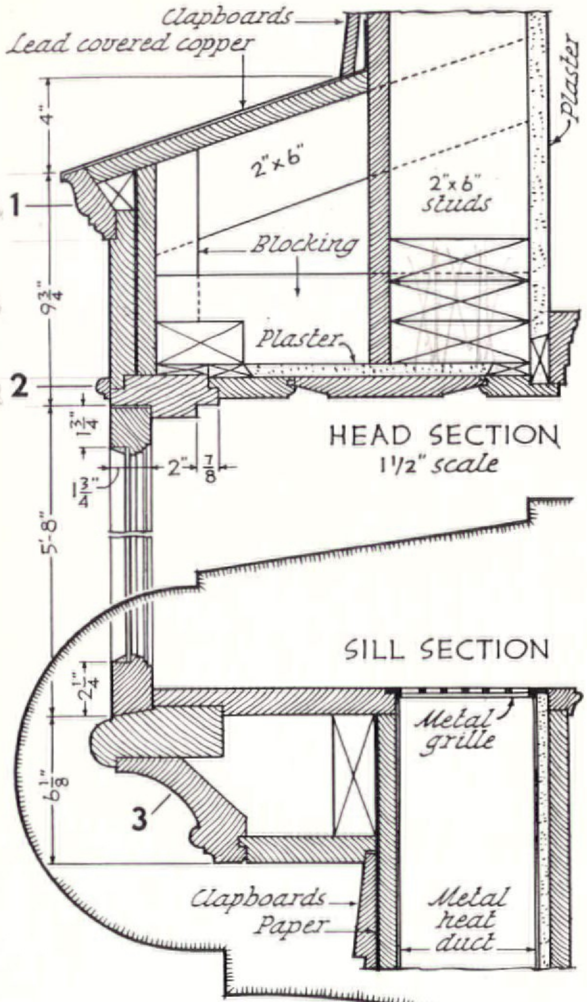




GEORGE H. VAN ANDA

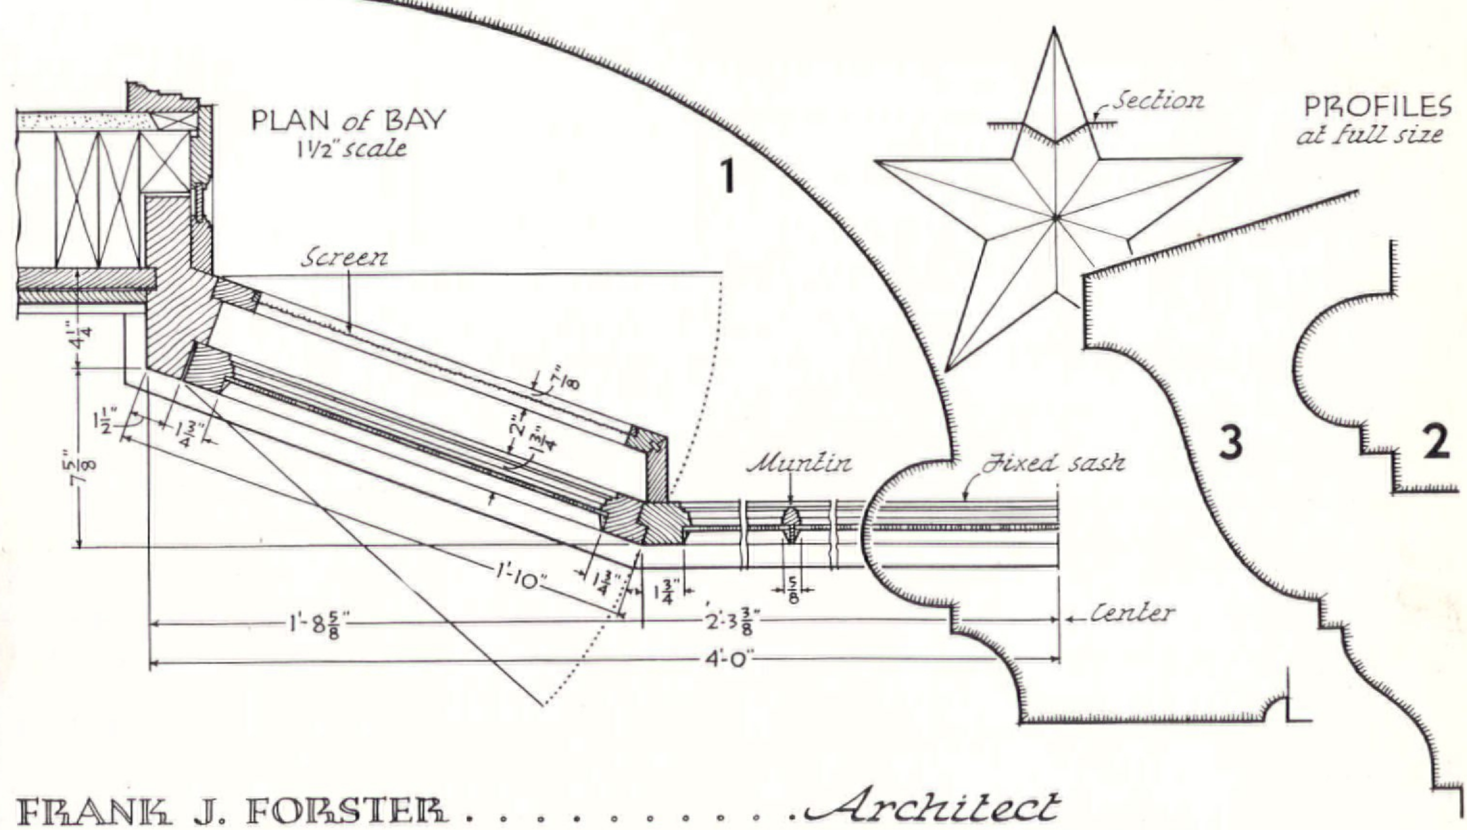



FRANK J. FORSTER . . . . Architect




GEORGE H. VAN ANDA

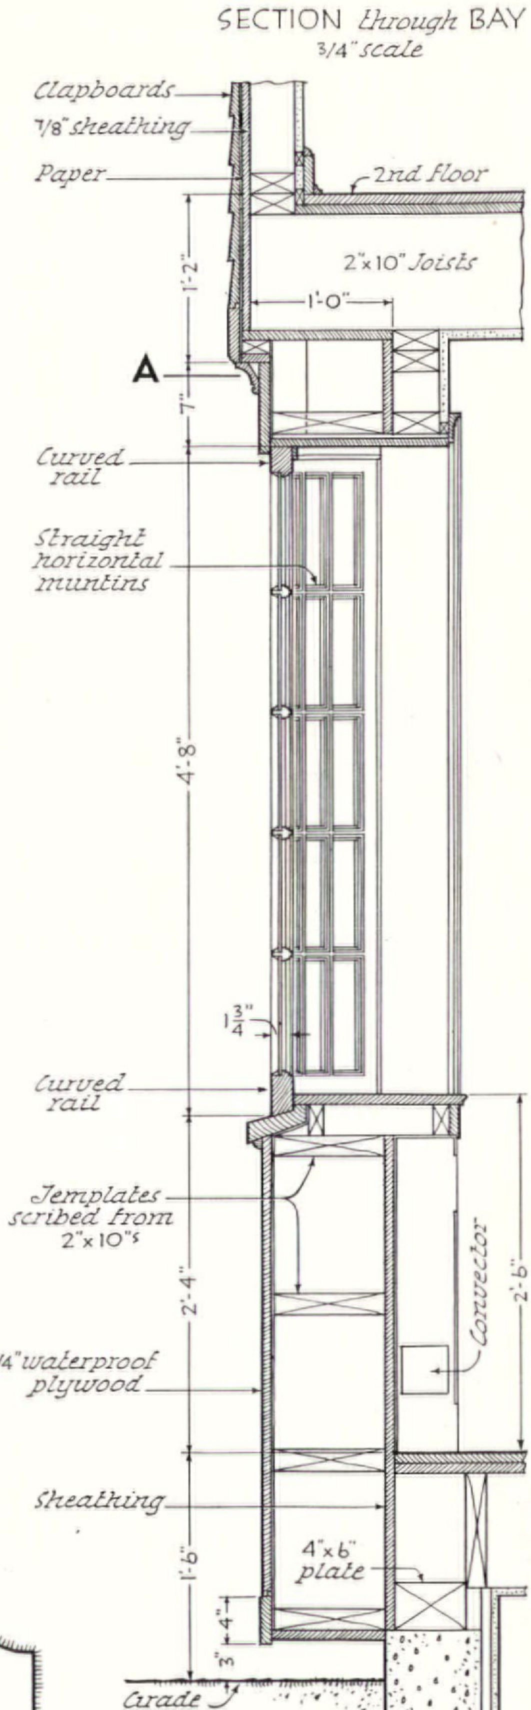

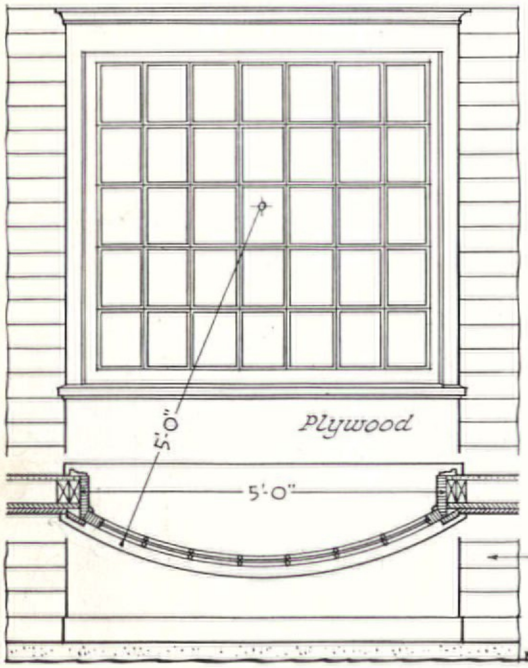


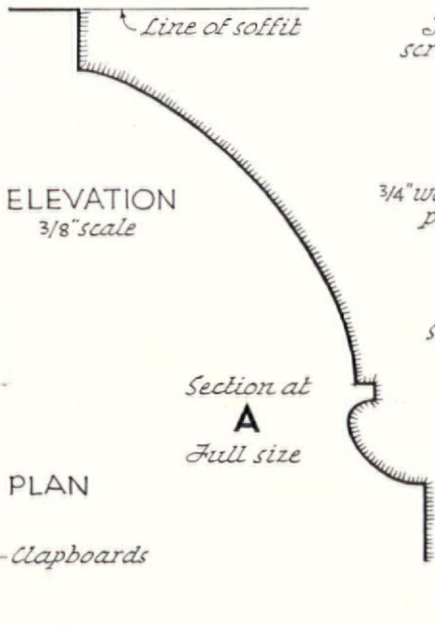

WILLIS N. MILLS . . . Architect

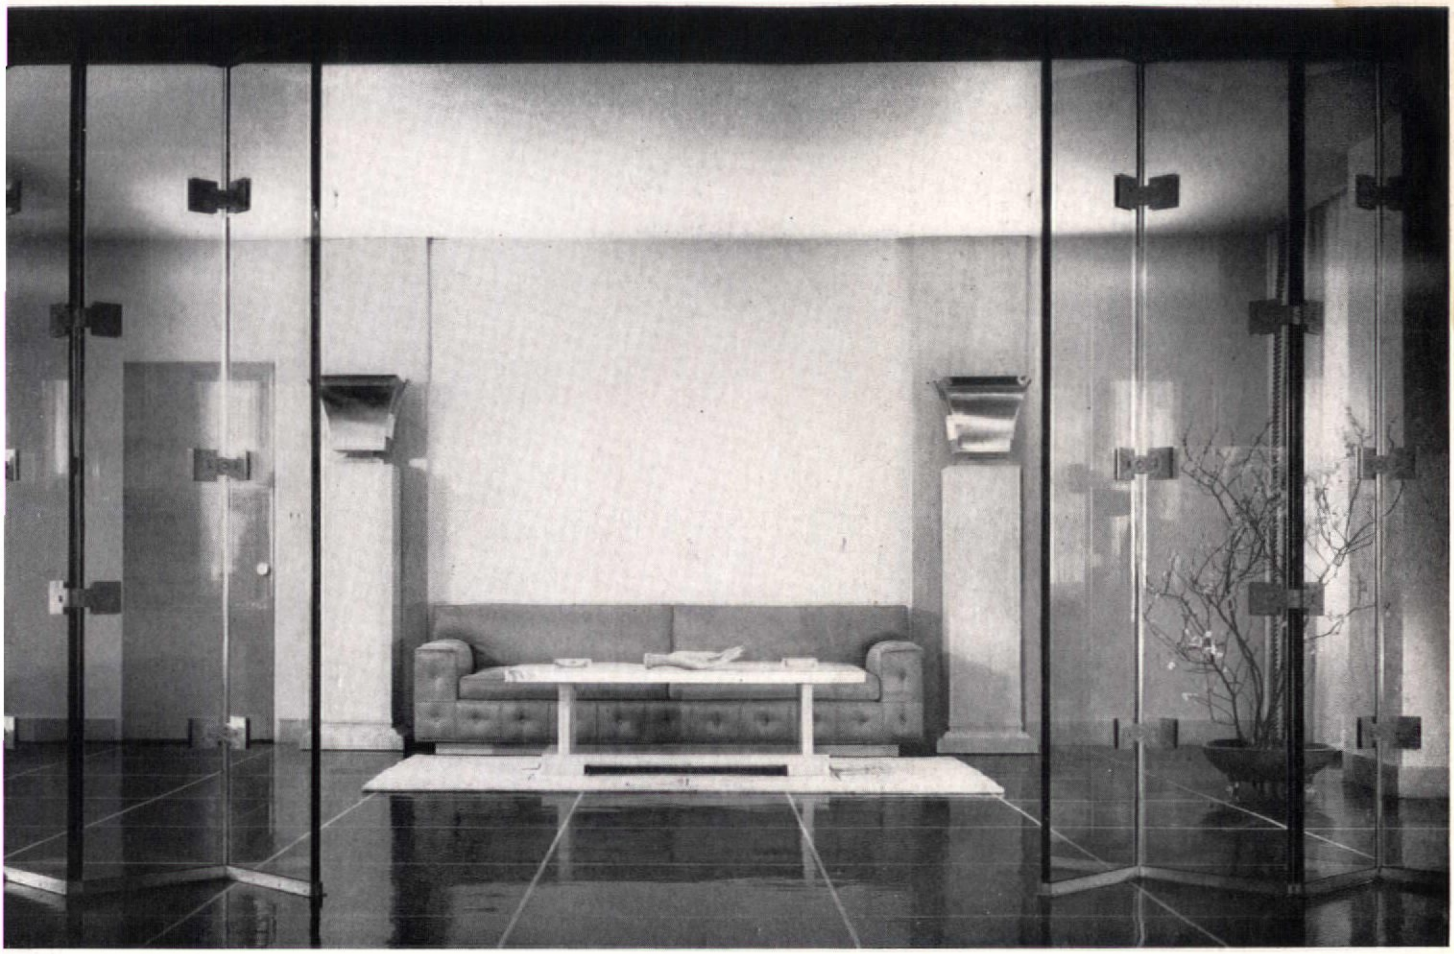

RICHARD GARRISON

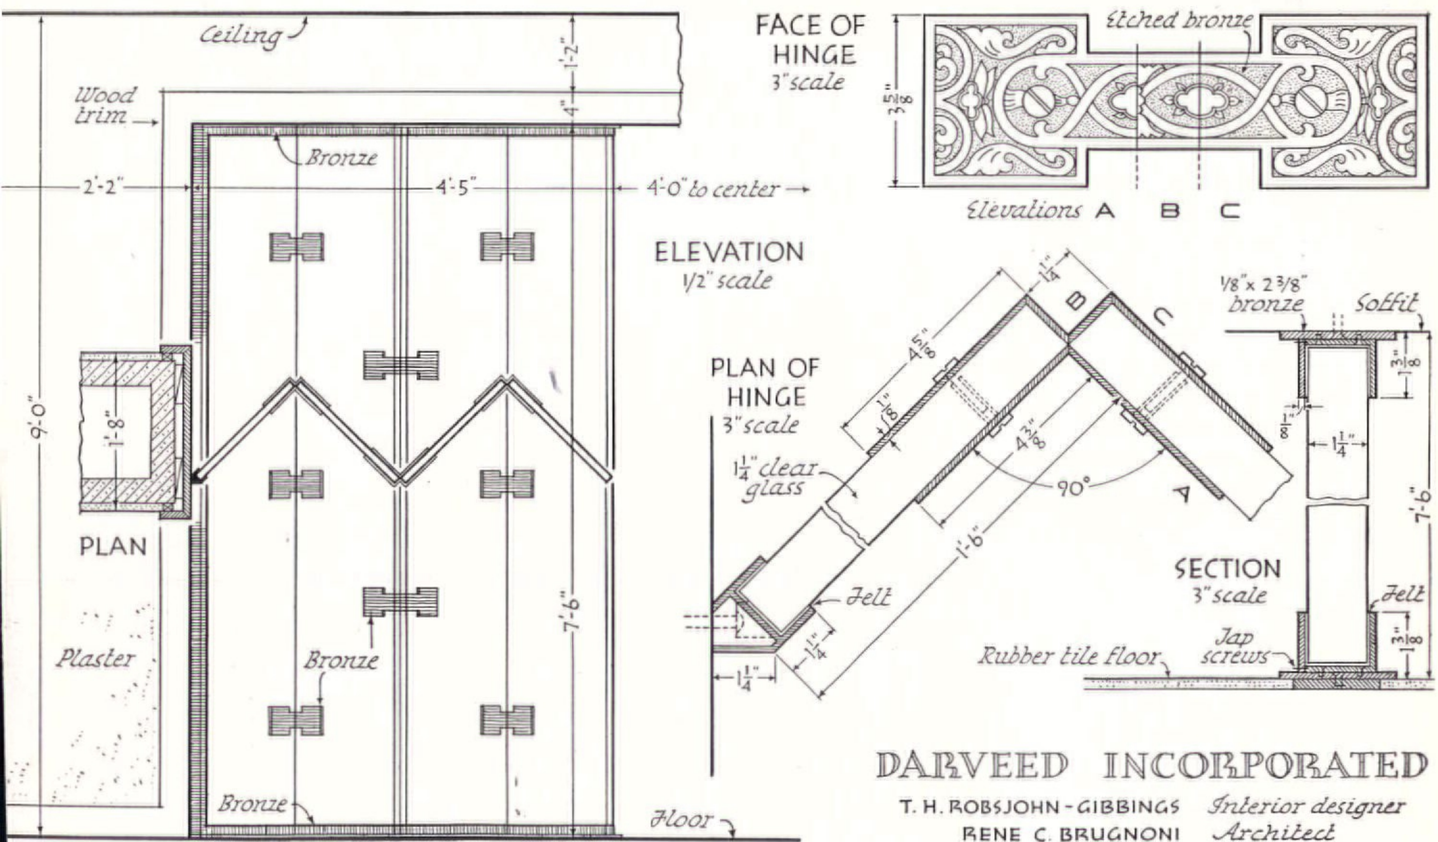

DARVEED INCORPORATED



T. H. ROBSJOHN-GIBBINGS *Interior designer*
RENE C. BRUGNONI *Architect*


ROSS STEWART . . . . Manager

INTERIOR DECORATING DEPARTMENT, W. & J. SLOAN




LOUIS WERNER

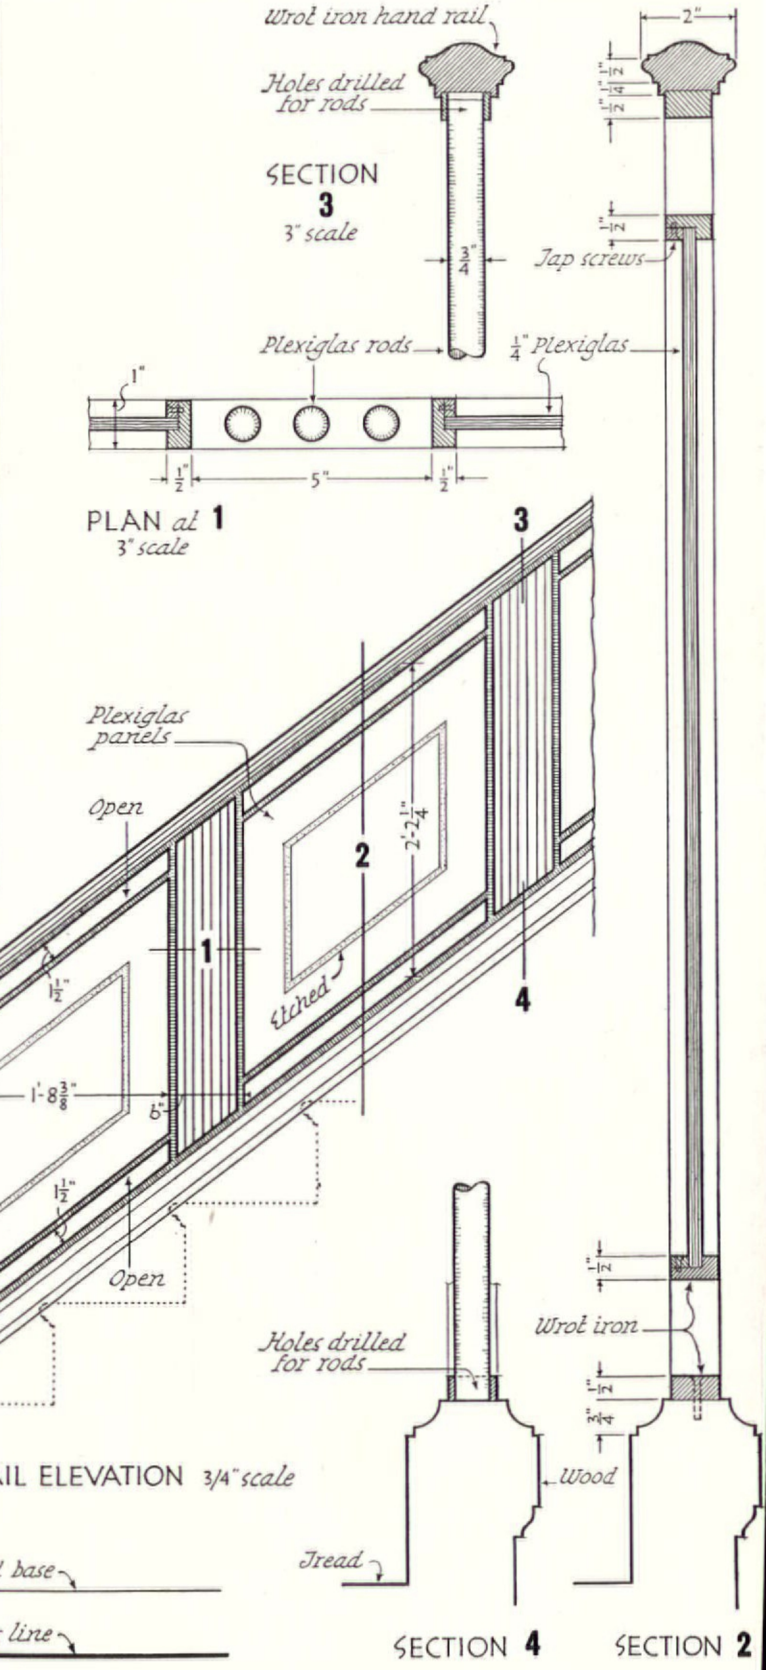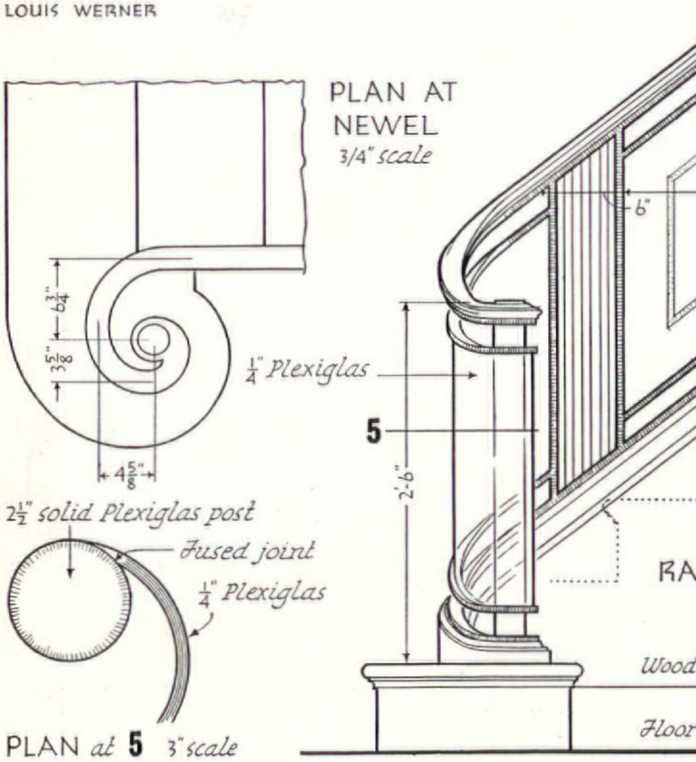


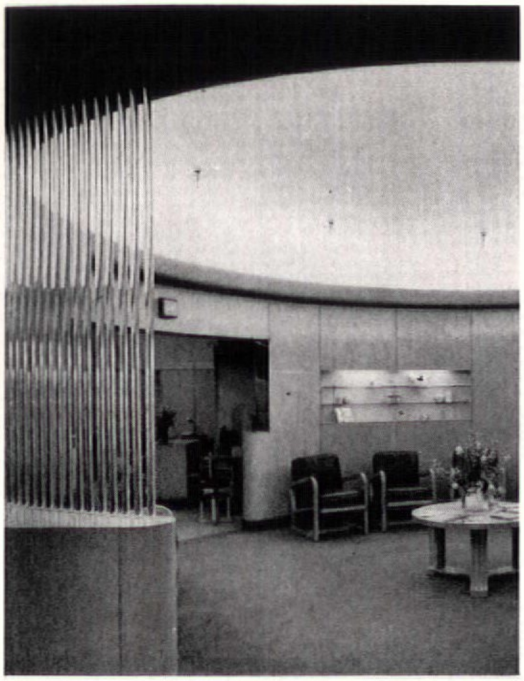
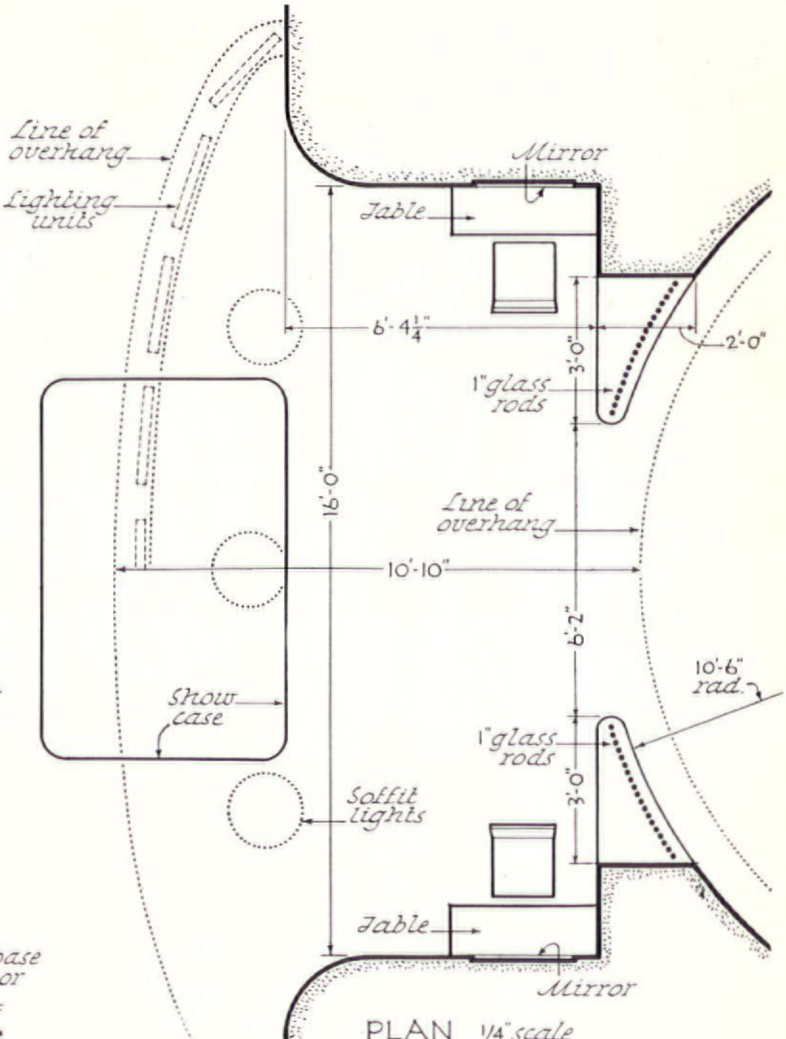





Photos by WILLIAM G. BLAND

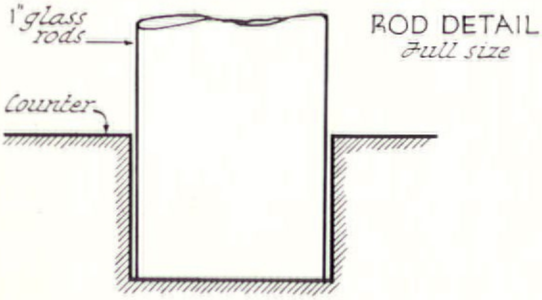

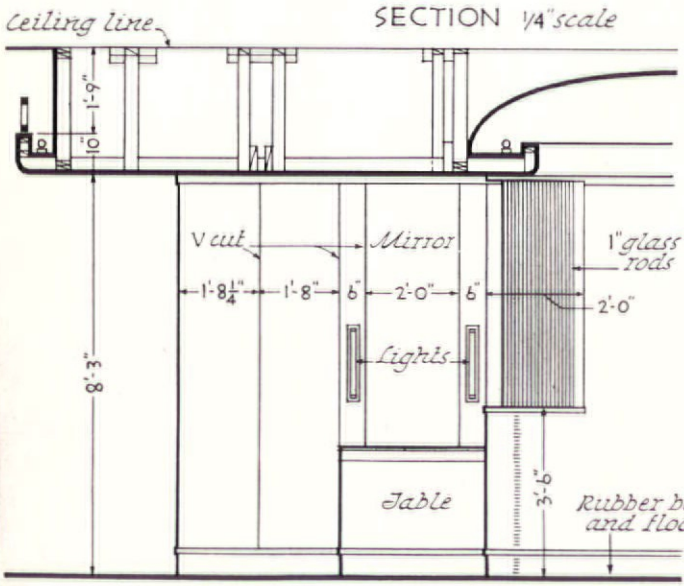





EMIL J. PAIDAR, INC. . . . . .Designers

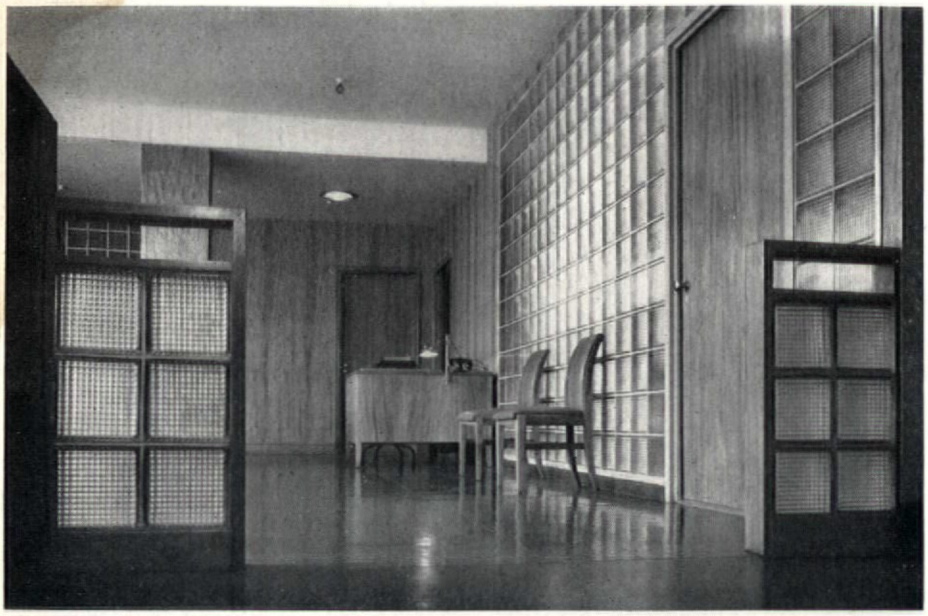





Photos by F. S. LINCOLN

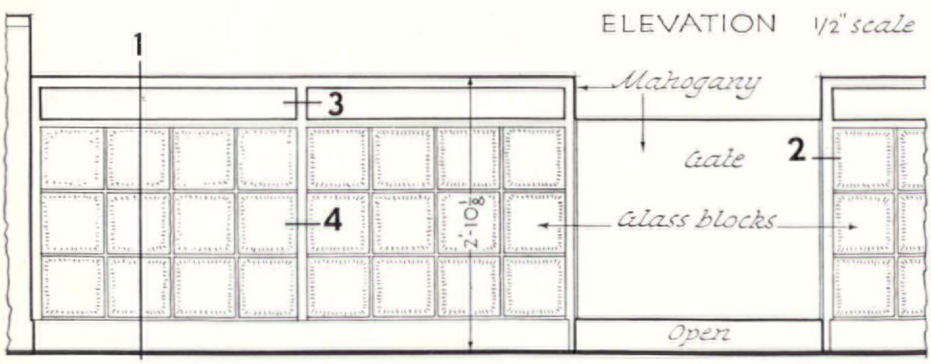

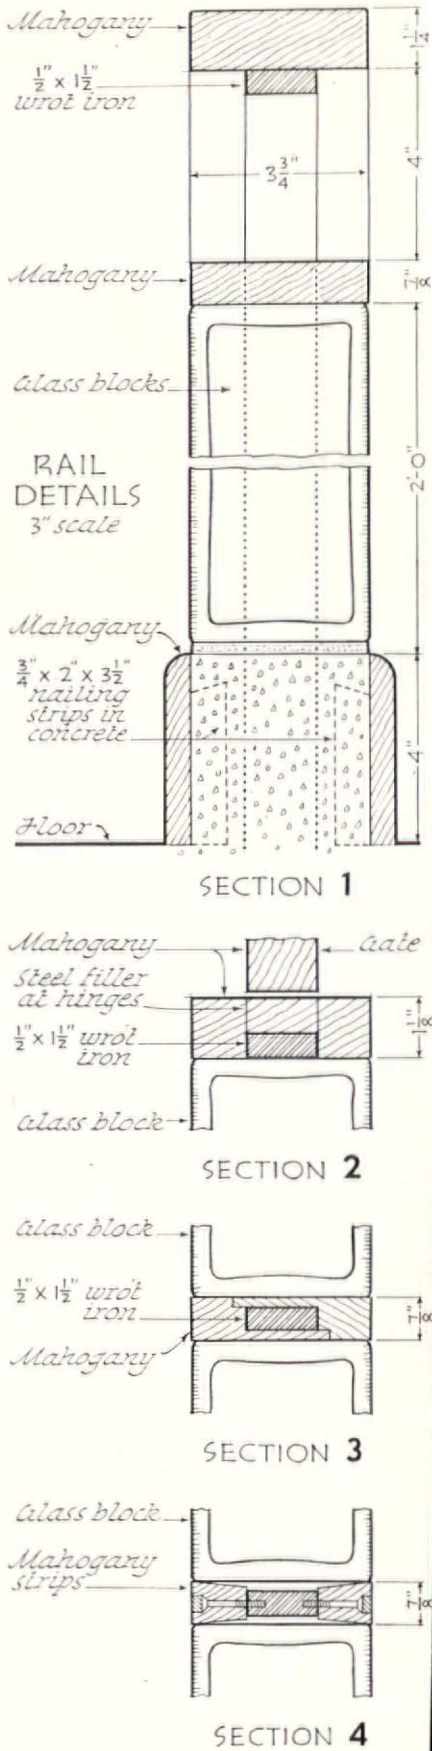

JOSEPH DOUGLAS WEISS . . . . *Architect*

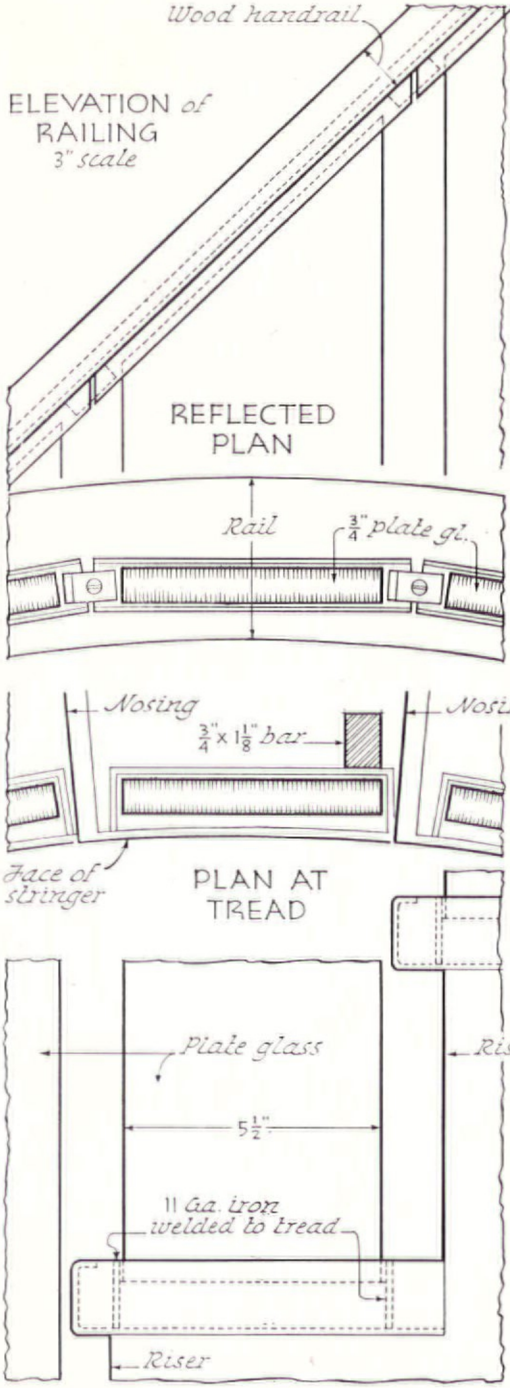


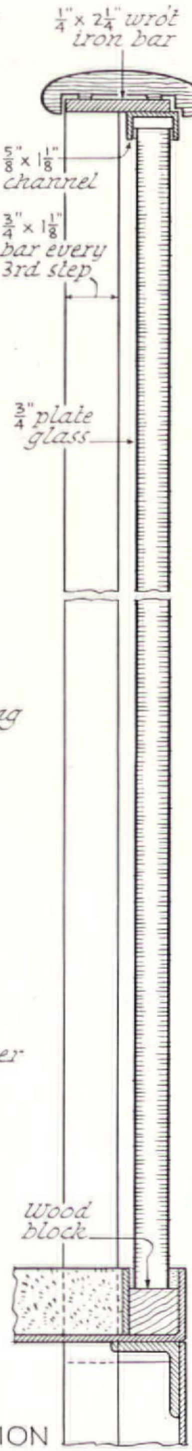


SECTION



ROBERT M. DAMORA

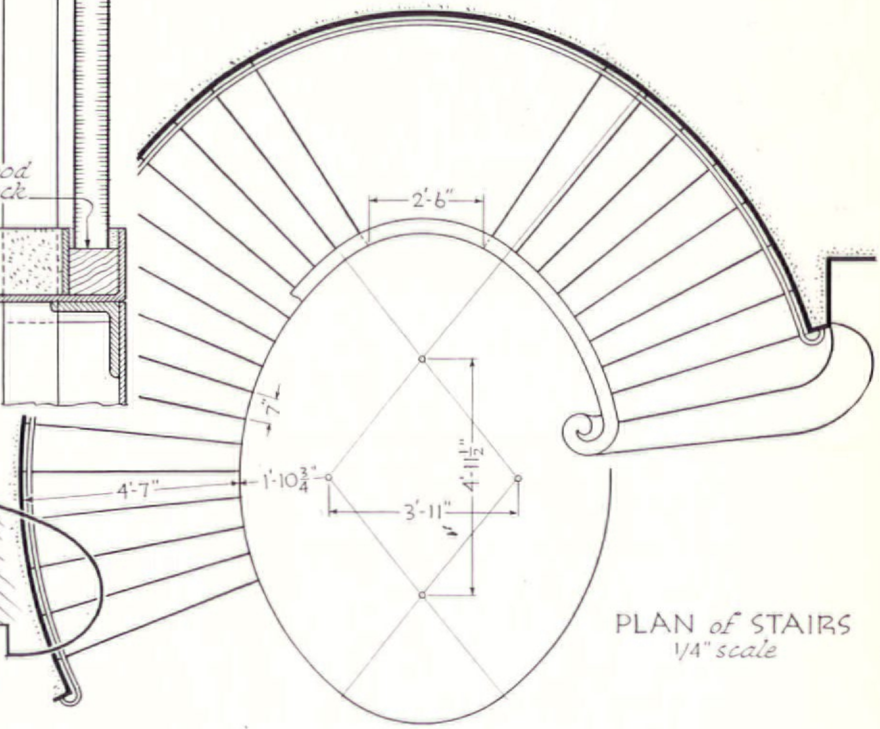

PLAN of STAIRS
1/4" scale

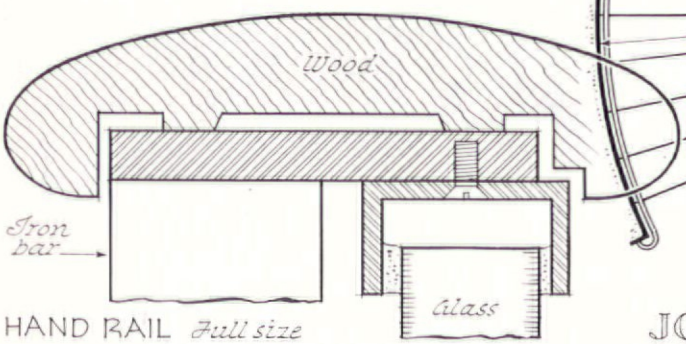


HAND RAIL Full size

JOSEPH DOUGLAS WEISS *Architect*




ROBERT M. DAMORA

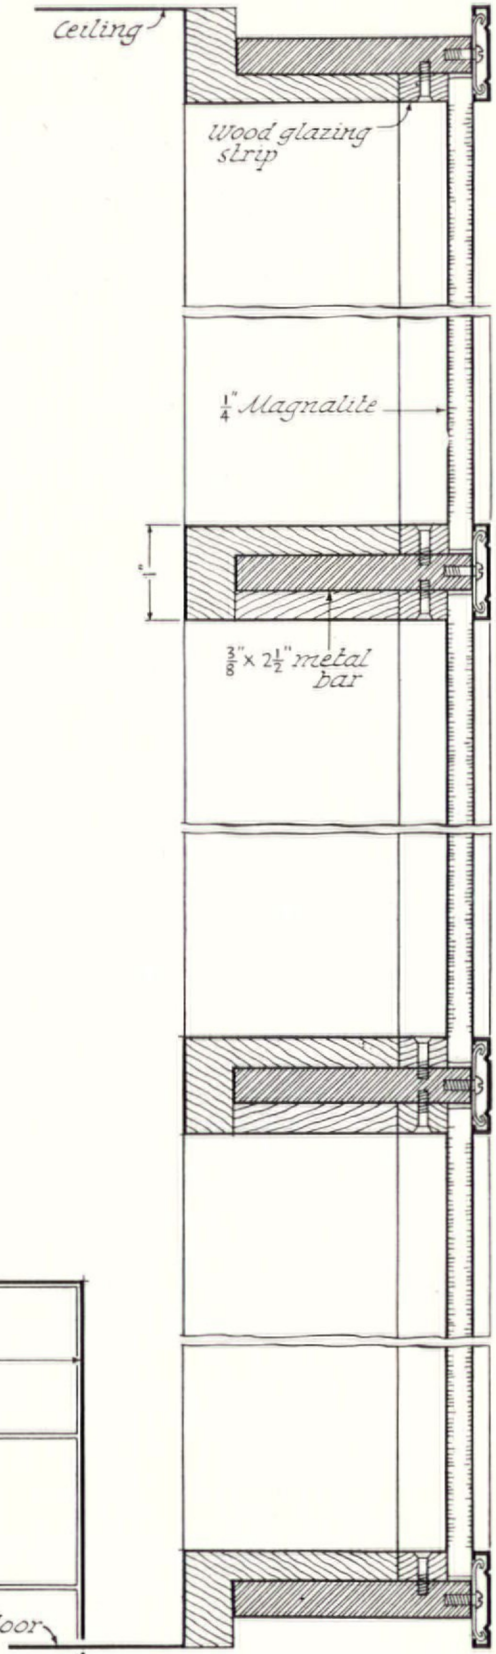



WINDOW SECTION
Half full size

ELEVATION 1/4" *scale*

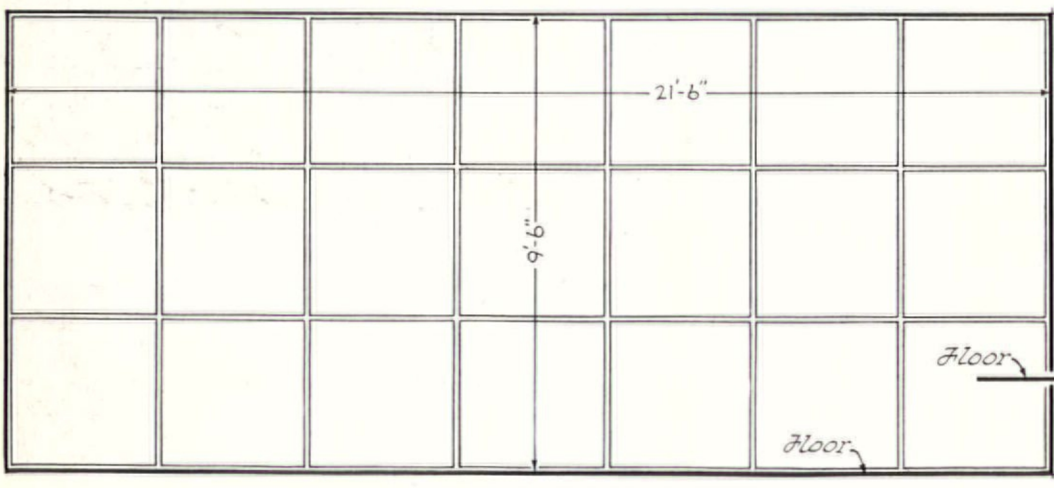

JOSEPH DOUGLAS WEISS . . . . *Architect*

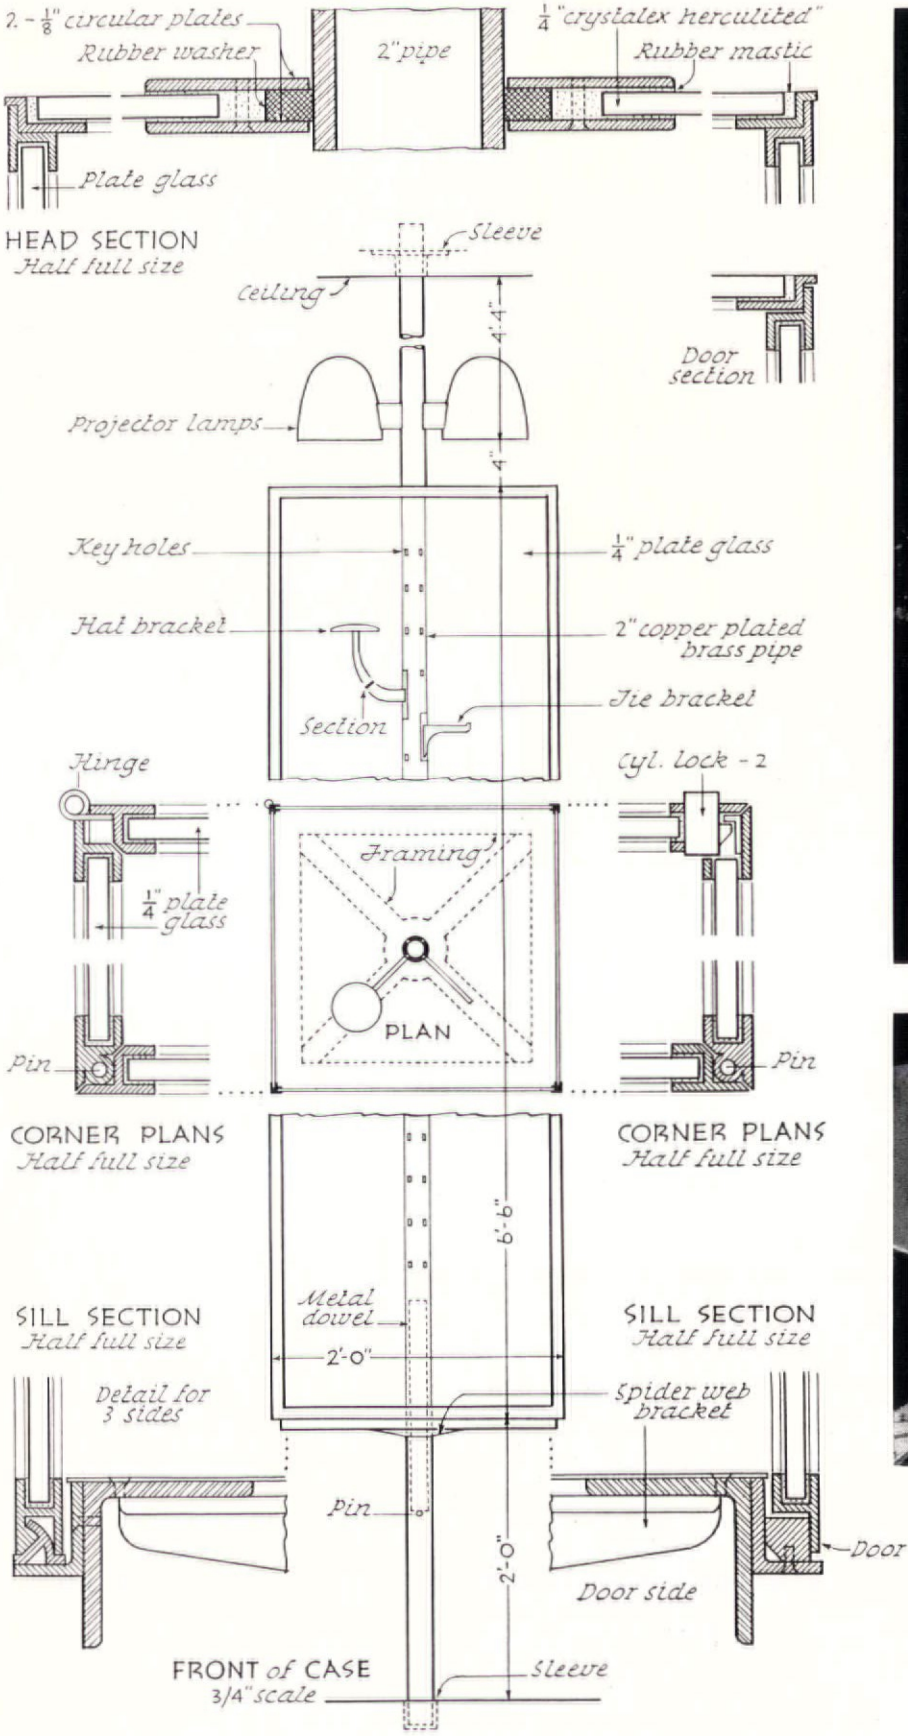


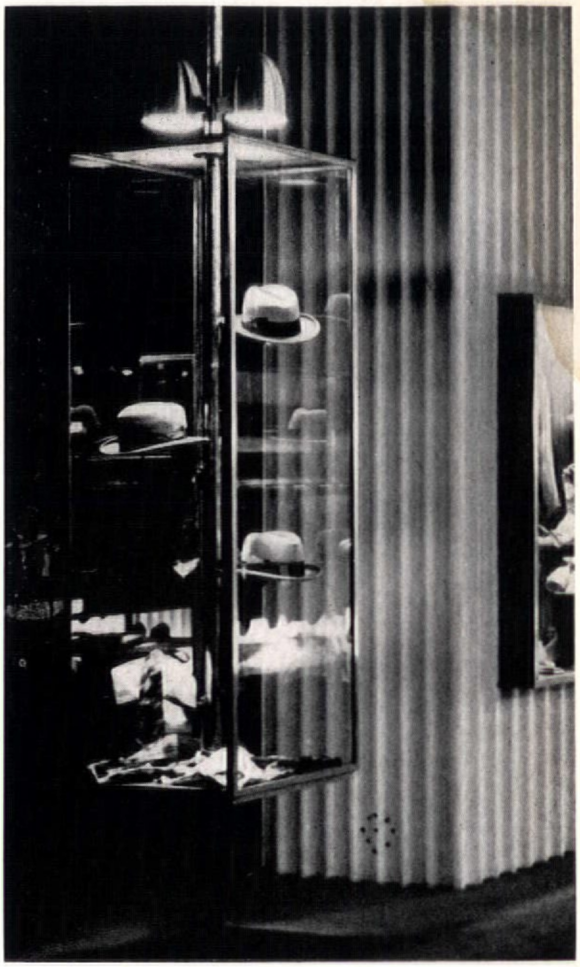




EZRA STOLLER

GLASS SCREEN DETAILS

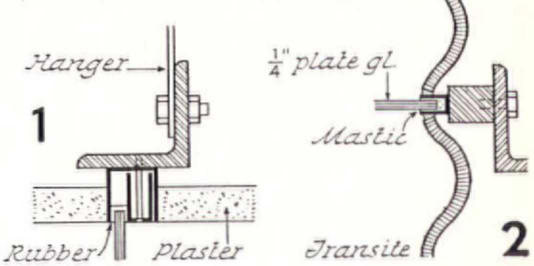



MORRIS KETCHUM, Jr. . . . *Architect*
VICTOR GRUENBAUM . . . . ASSOCIATE

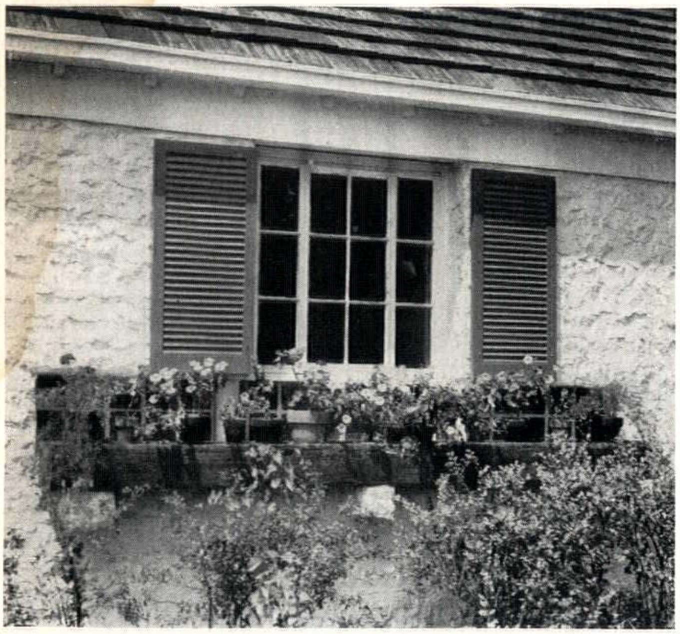



SECTION
1½" scale

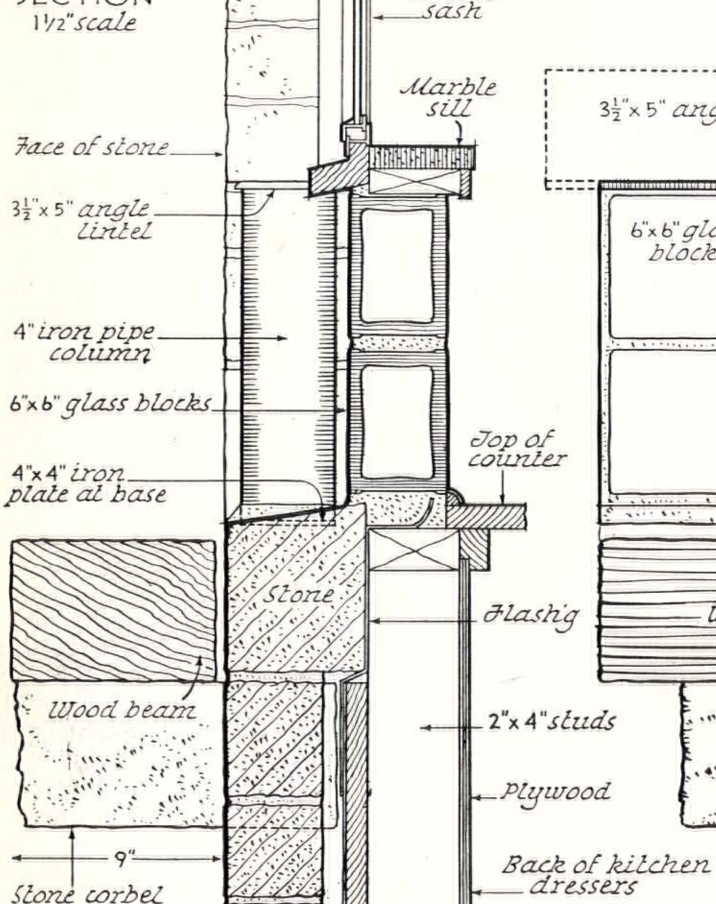

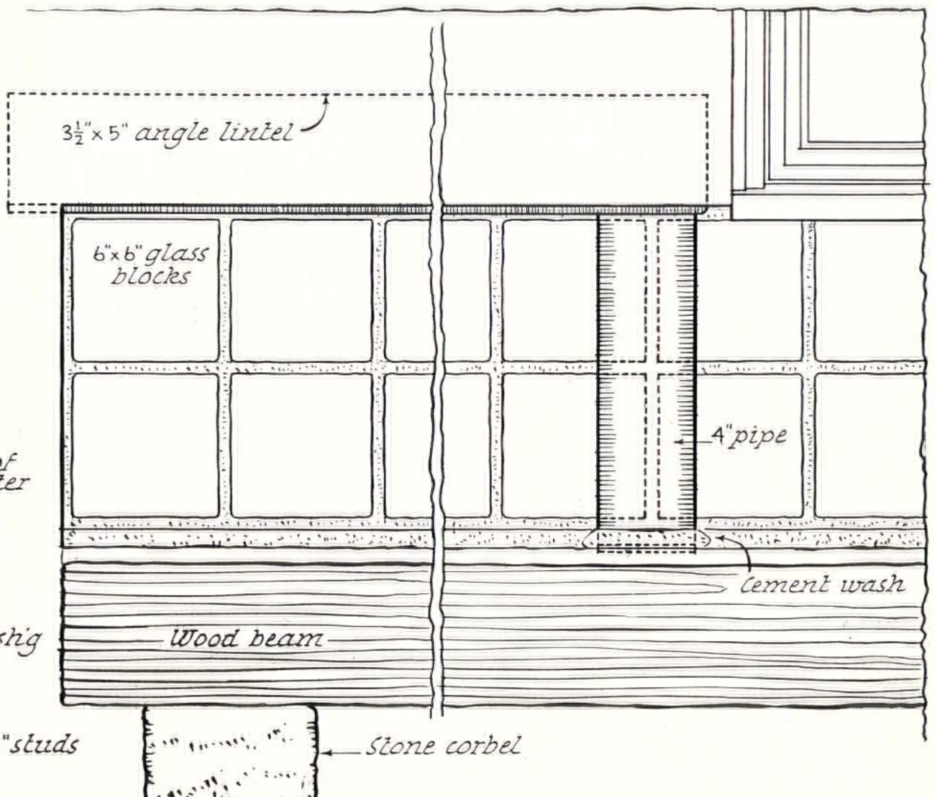


ELEVATION of WINDOW
1½" scale


TODD TIBBALS . . . . Architect




Photos by F. S. LINCOLN

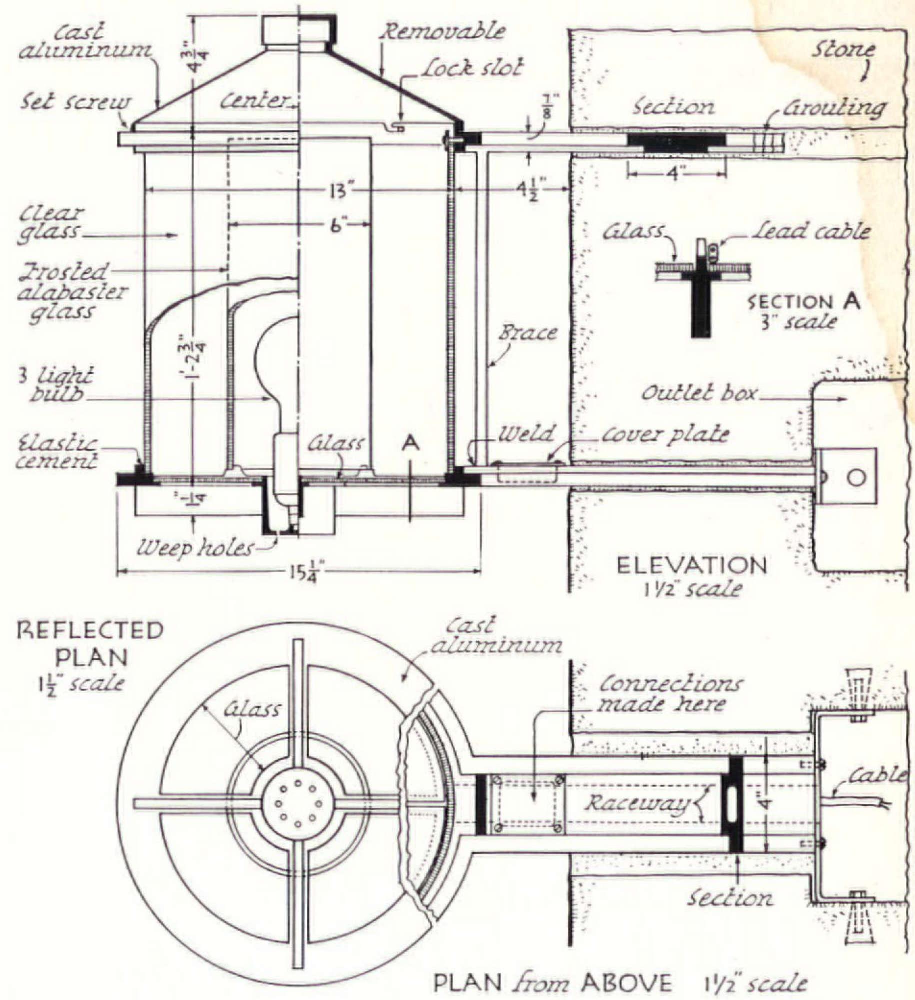




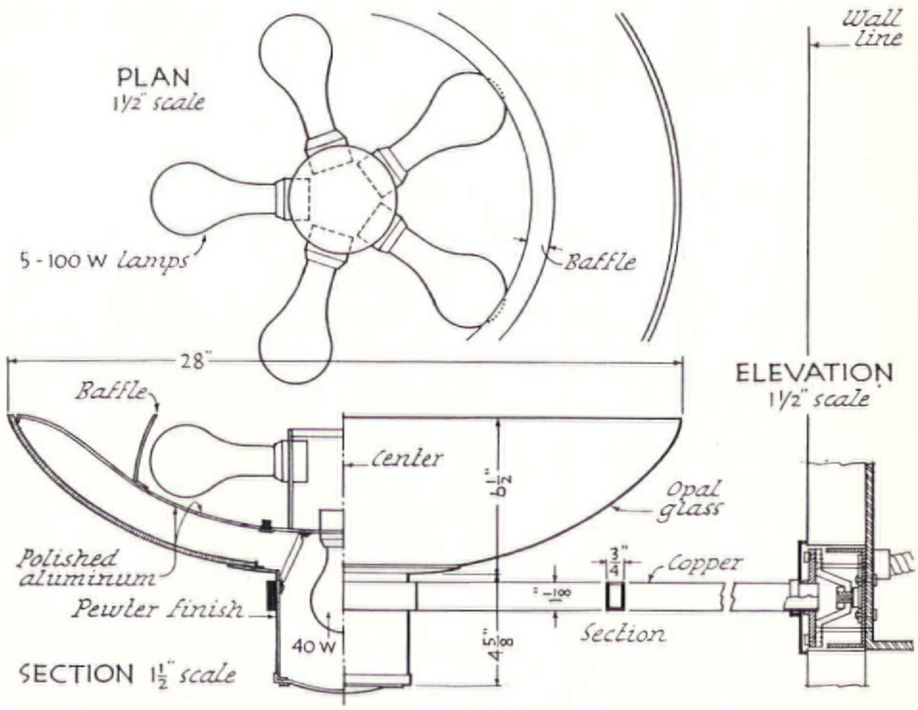

ERNEST A. GRUNSFELD, Jr. . . *Architect* WALLACE F. YERKES . . . . ASSOCIATE

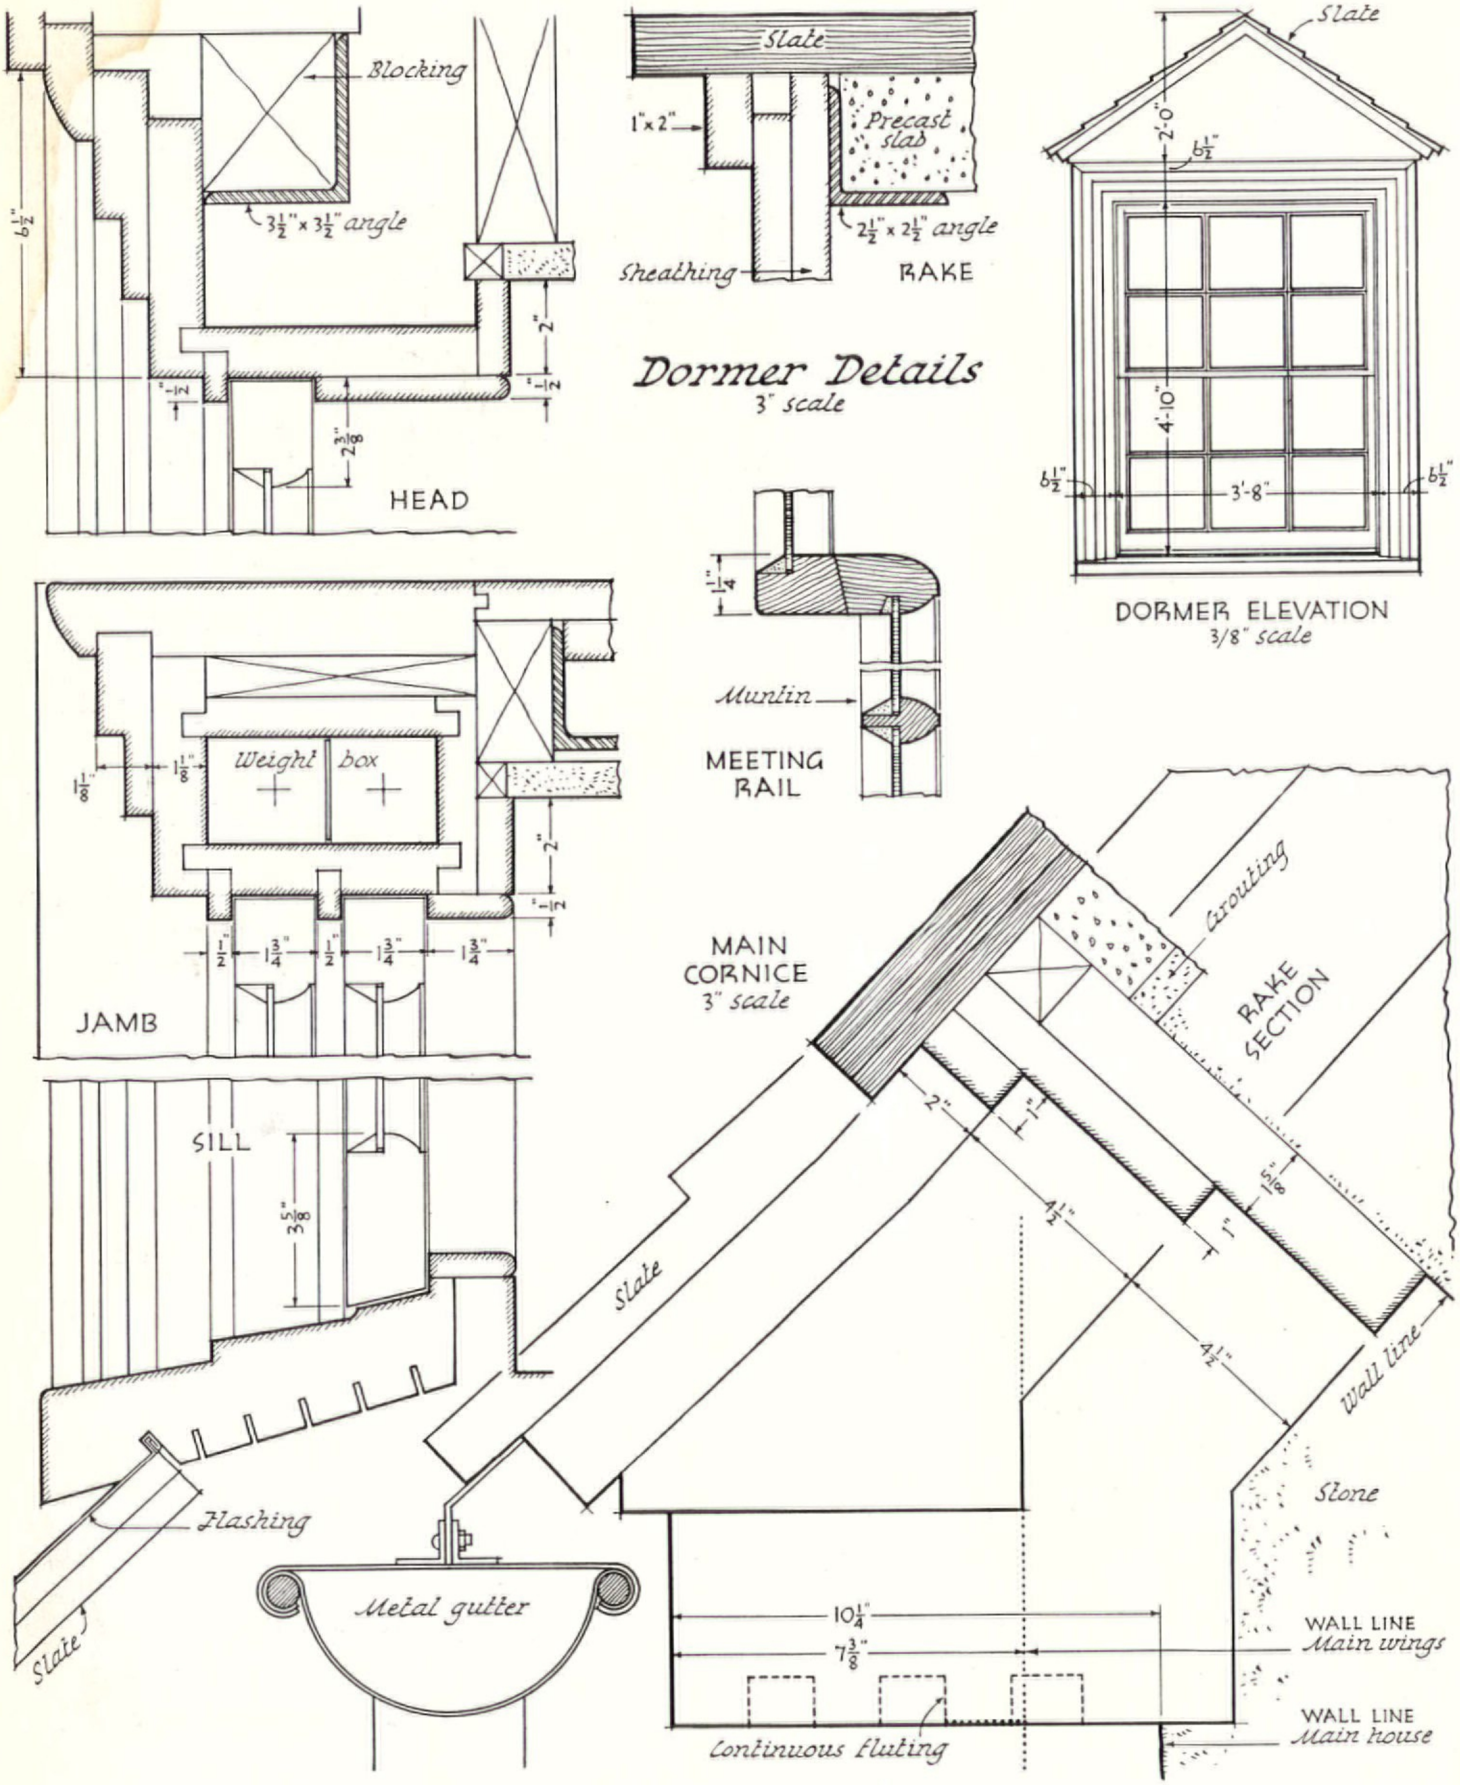


ERNEST A. GRUNSFELD, Jr. . . Architect · WALLACE F. YERKES ..... ASSOCIATE

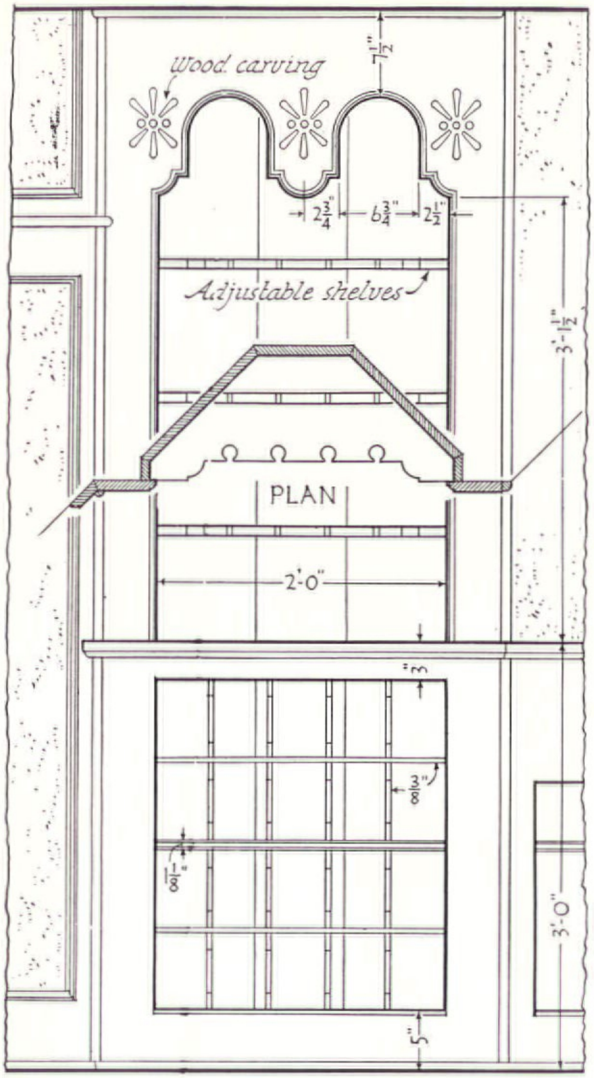


CUPBOARD ELEVATION 3/4" scale



GEORGE H. VAN ANDA

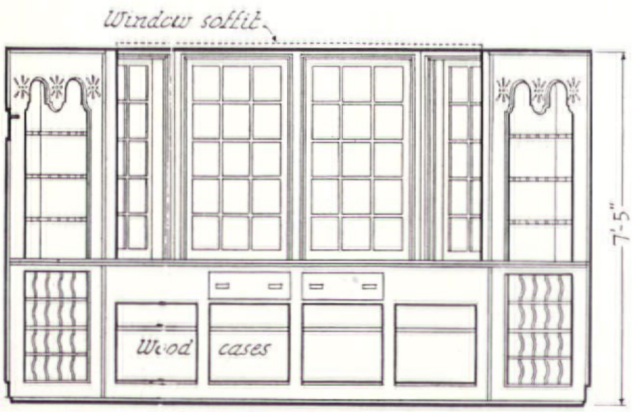


ELEVATION 1/4" scale

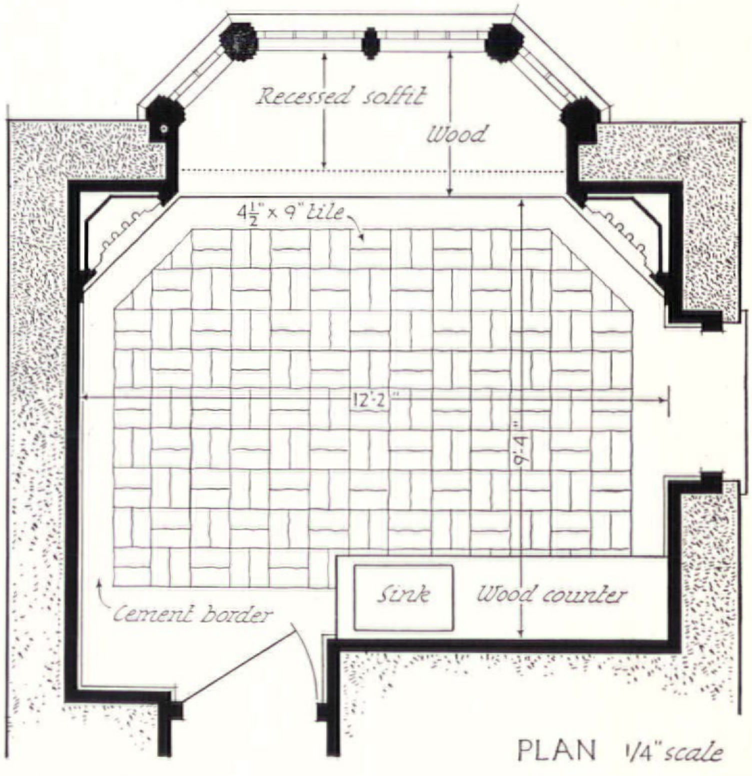


PLAN 1/4" scale

HEATHCOTE M. WOOLSEY
Architect

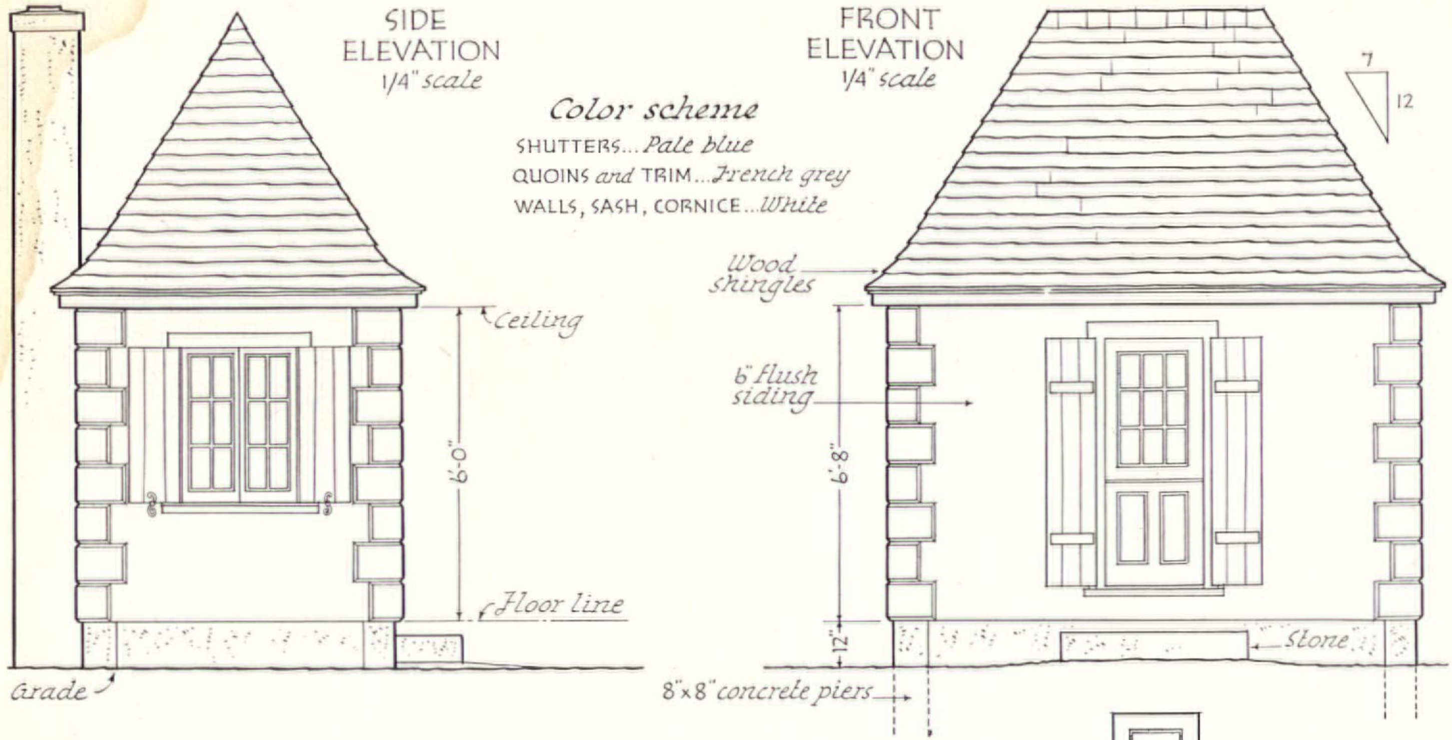



HENRY P. STAATS ......*Architect.*

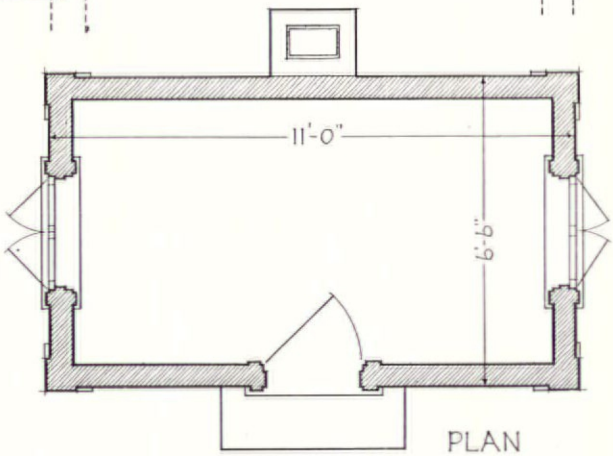


Photos by VAN ANDA




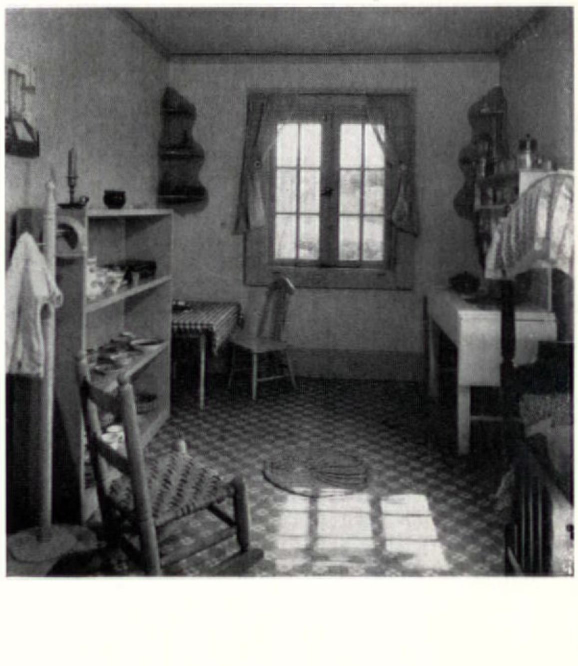

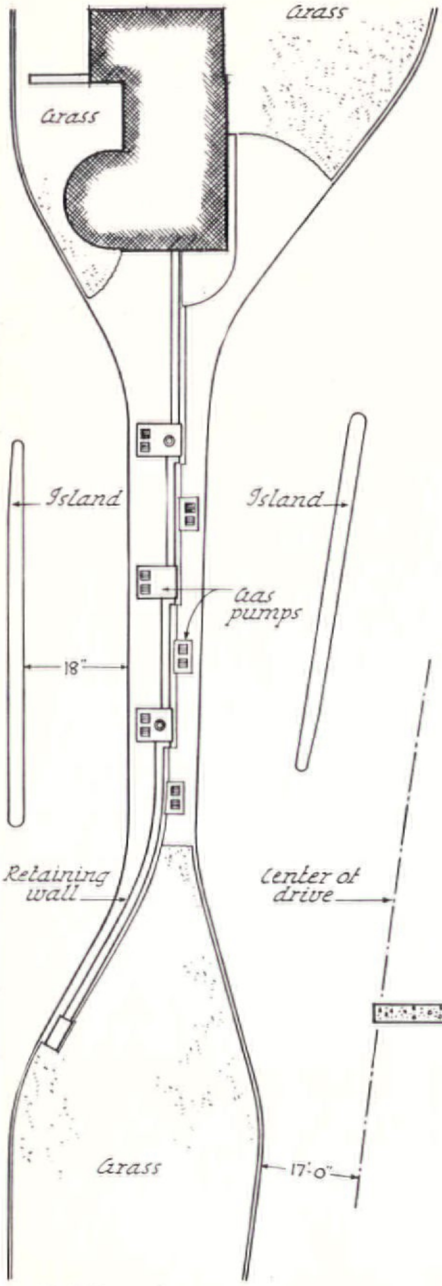


PLOT PLAN
1/32" scale

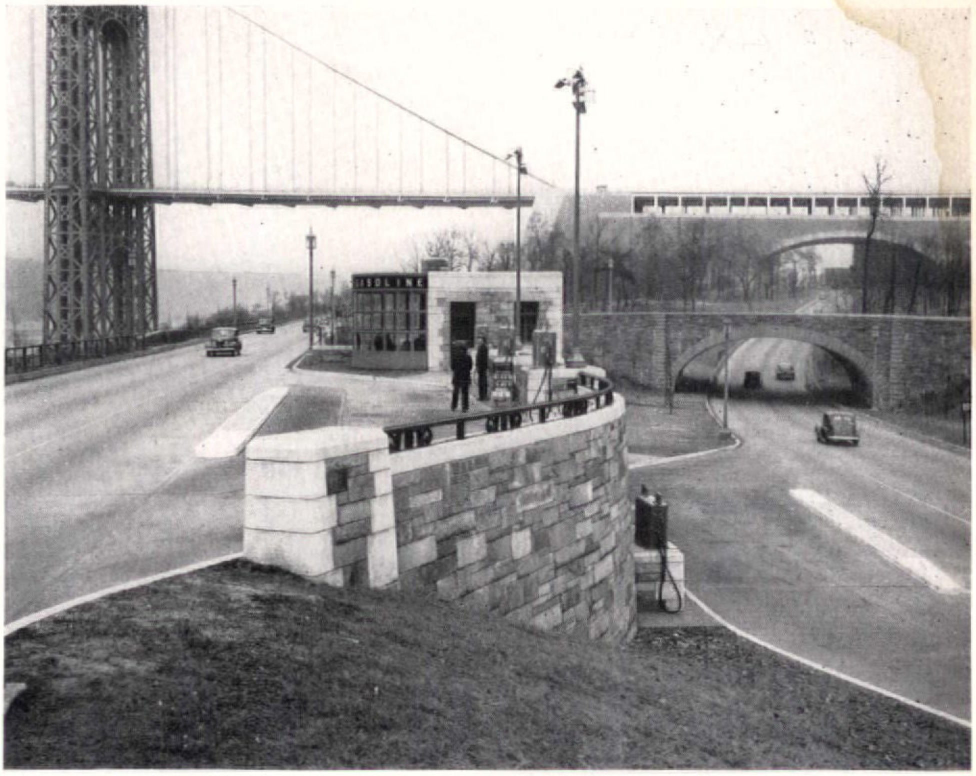

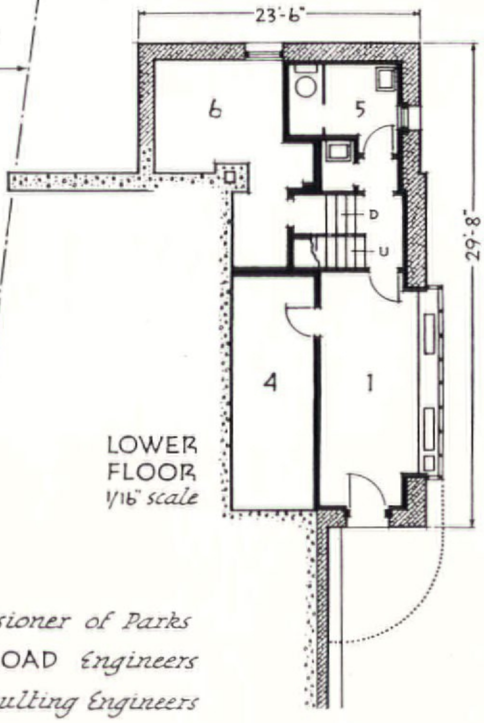

LOWER FLOOR
1/16" scale

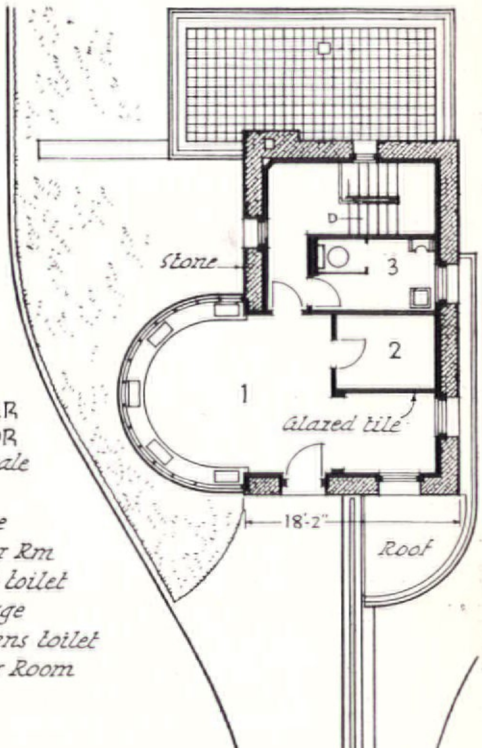

UPPER FLOOR
1/16" scale


1 Office
2 Locker Rm
3 Men's toilet
4 Storage
5 Womens toilet
6 Boiler Room


ROBERT MOSES *Commissioner of Parks*
NEW YORK CENTRAL RAILROAD *Engineers*
MADIGAN-HYLAND *Consulting Engineers*





ELEVATION *from upper drive* 1/16" scale




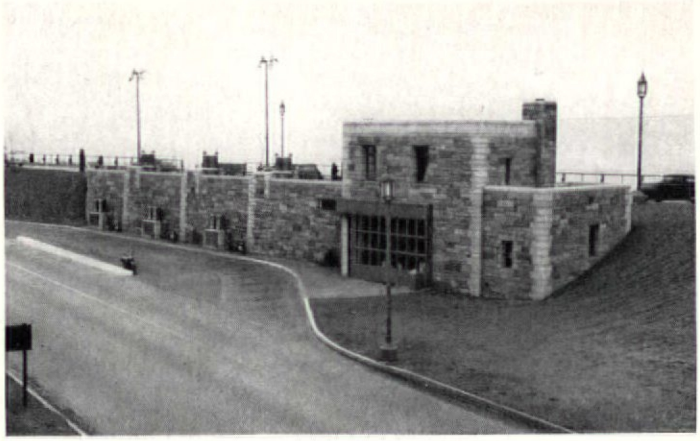

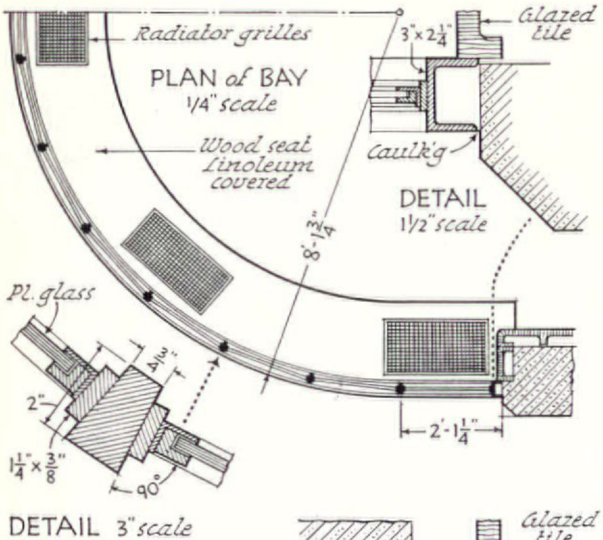


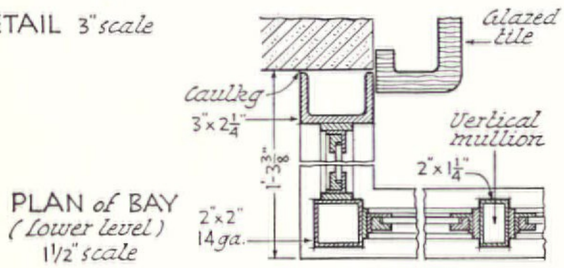

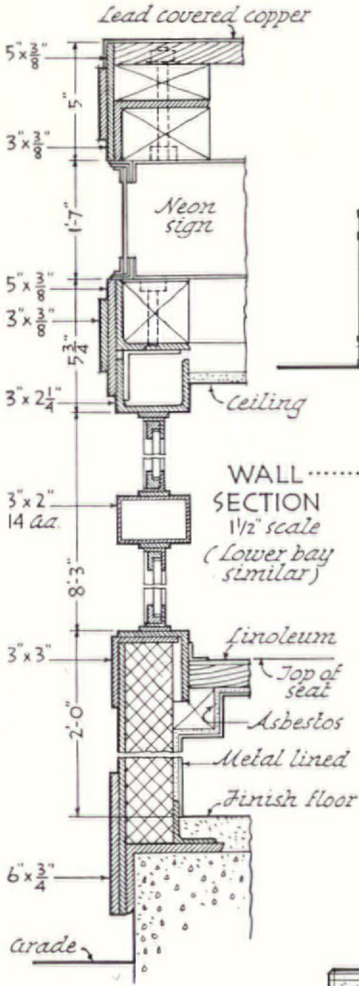


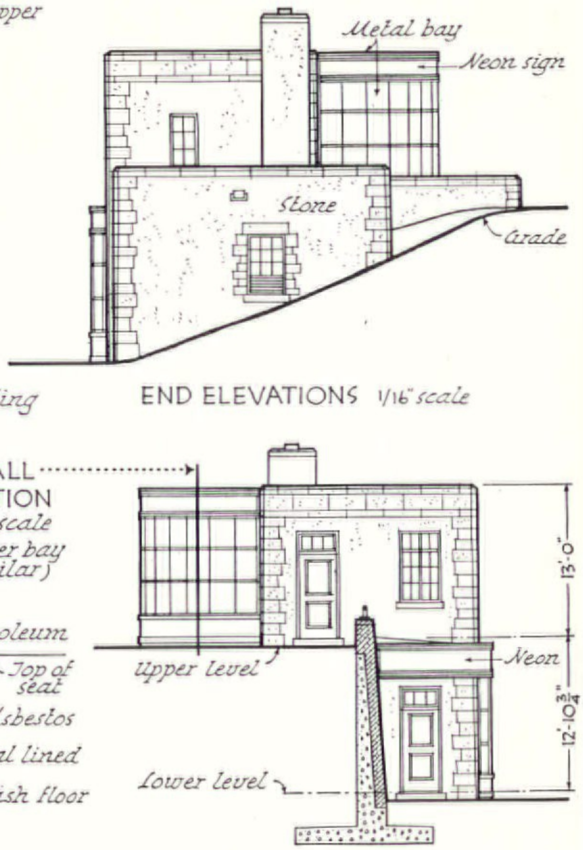



ROBERT MOSES *Commissioner of Parks*
NEW YORK CENTRAL RAILROAD *Engineers*
MADIGAN-HYLAND *Consulting Engineers*

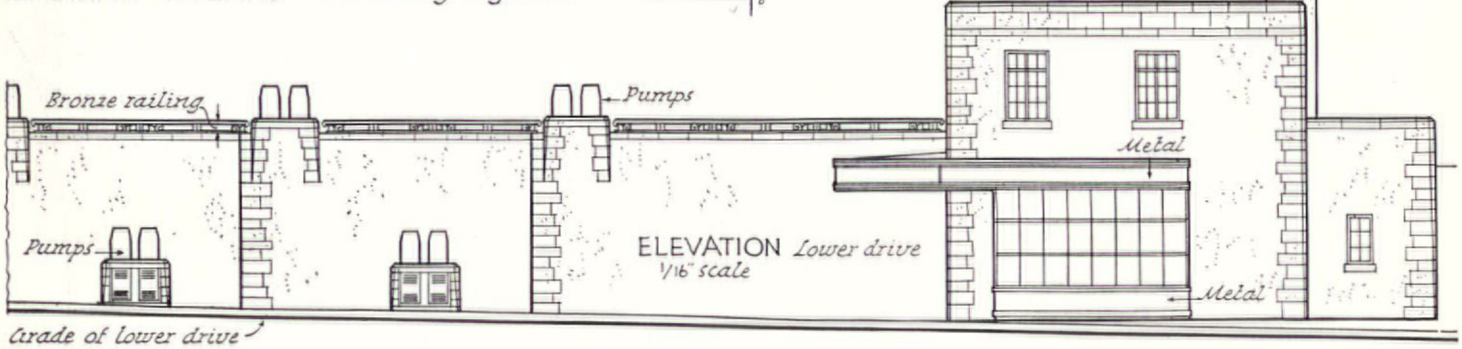


GAS

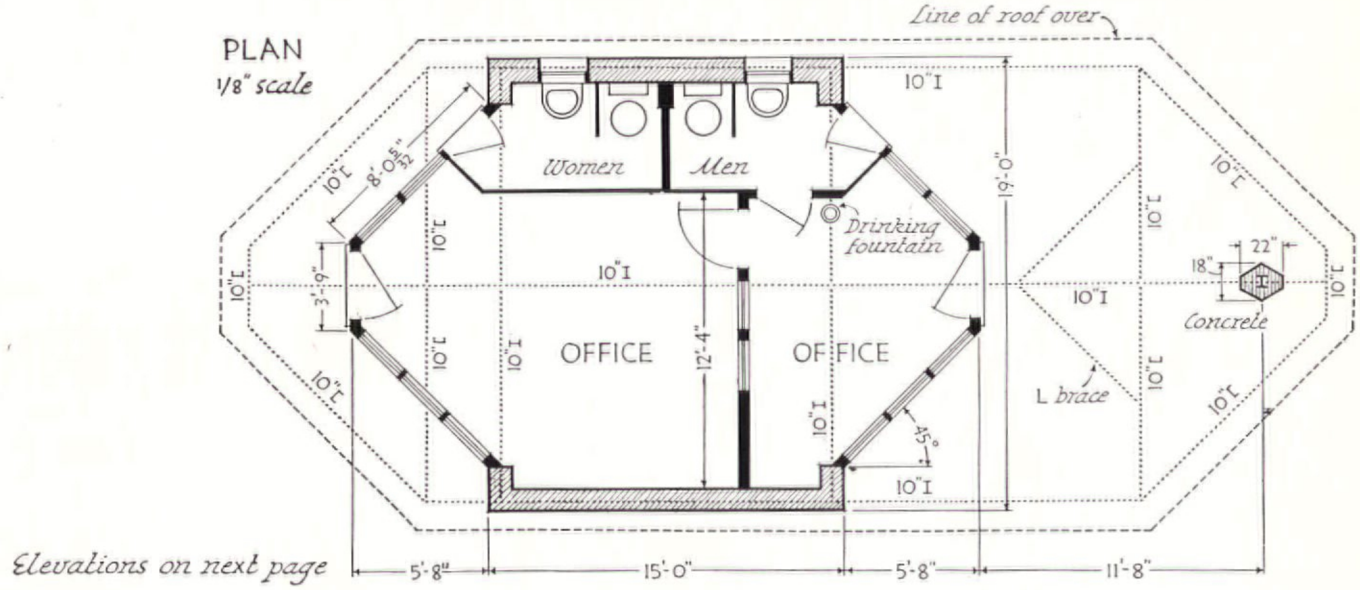

PLAN
1/8" scale
Line of roof over
Women
Men
Drinking fountain
OFFICE
OFFICE
L brace
Concrete
Elevations on next page
5'-8"
15'-0"
5'-8"
11'-8"
19'-0"
12'-4"
3'-9"
8'-0 5/32"

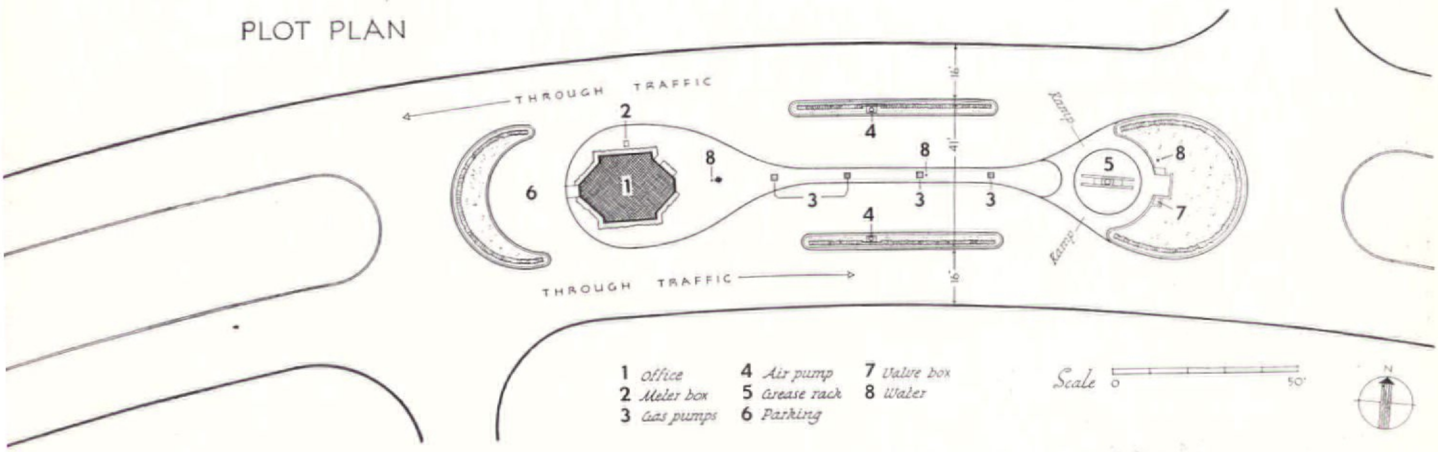
PLOT PLAN
THROUGH TRAFFIC
THROUGH TRAFFIC
Ramp
Ramp
1 Office
2 Meter box
3 Gas pumps
4 Air pump
5 Grease rack
6 Parking
7 Valve box
8 Water
Scale
0
50'

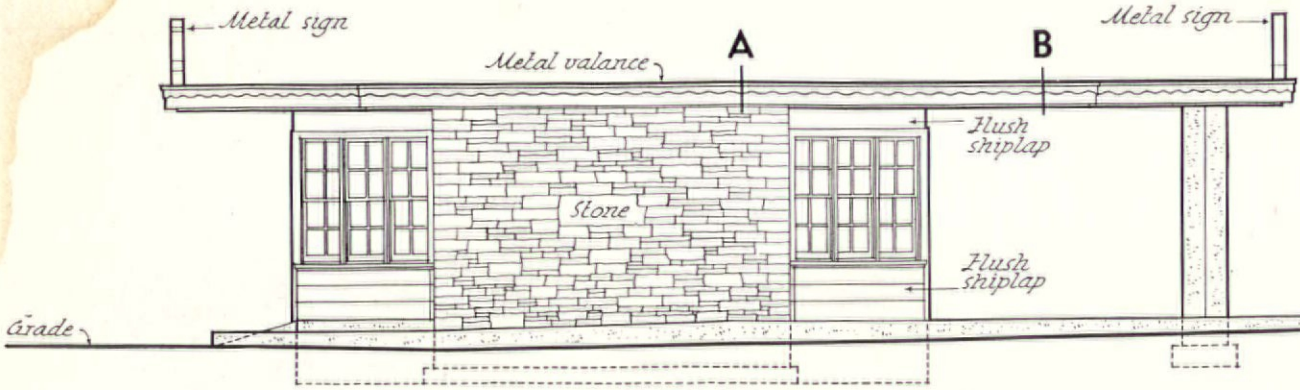


SIDE ELEVATION

All elevations at 1/8" scale.

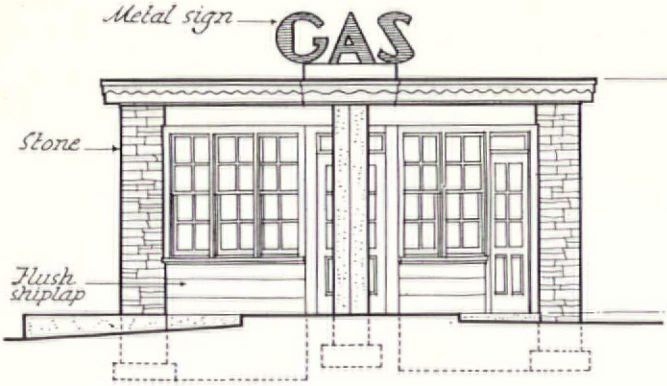


END ELEVATION

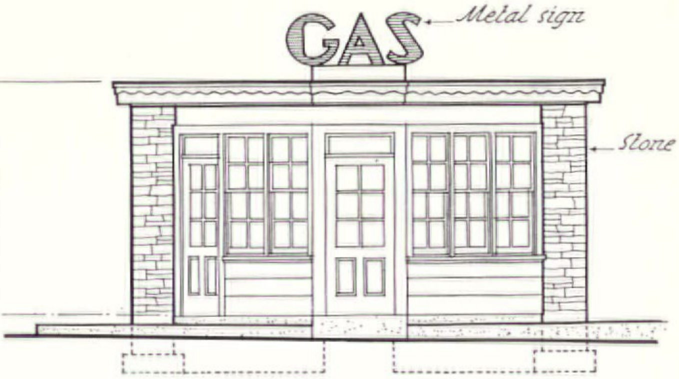


END ELEVATION

NOTE. *See preceeding page for plan*

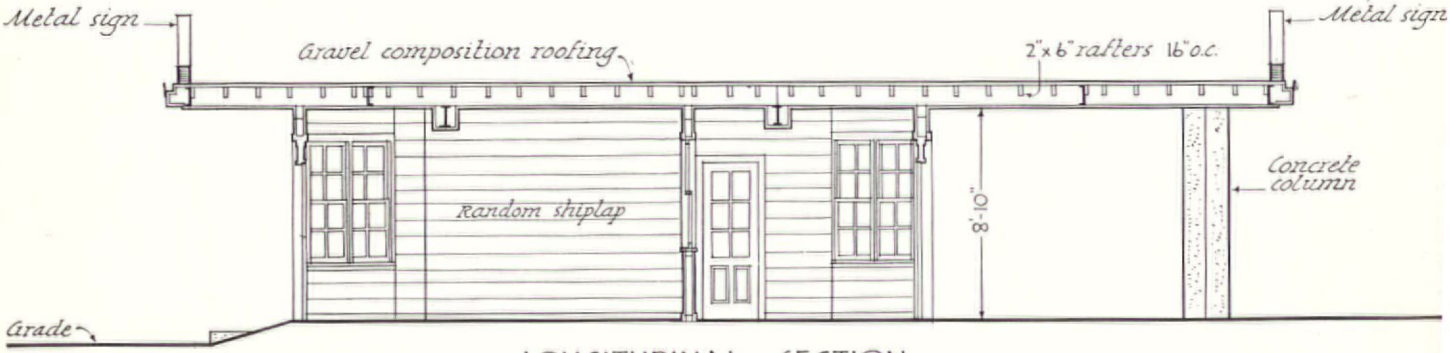

LONGITUDINAL SECTION

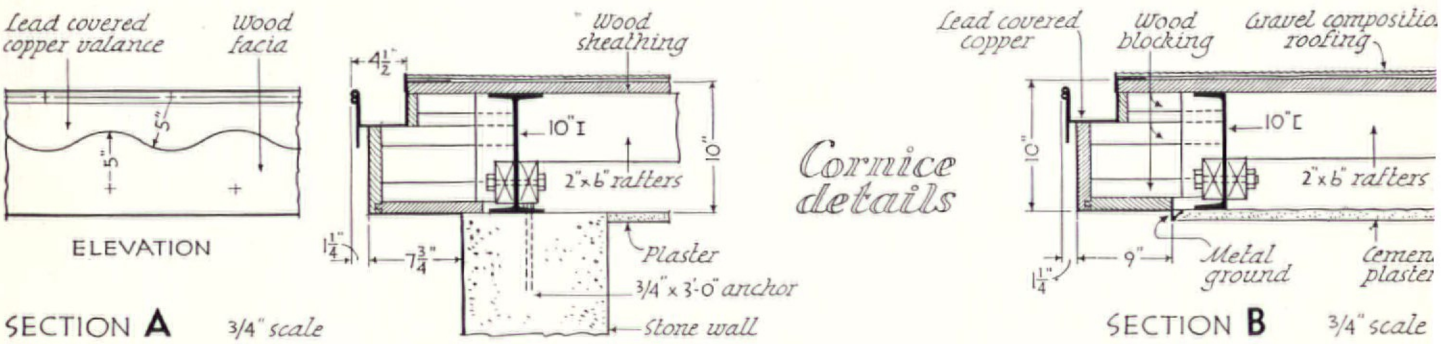


ELEVATION

SECTION A 3/4" scale


SECTION B 3/4" scale



KENNETH REID

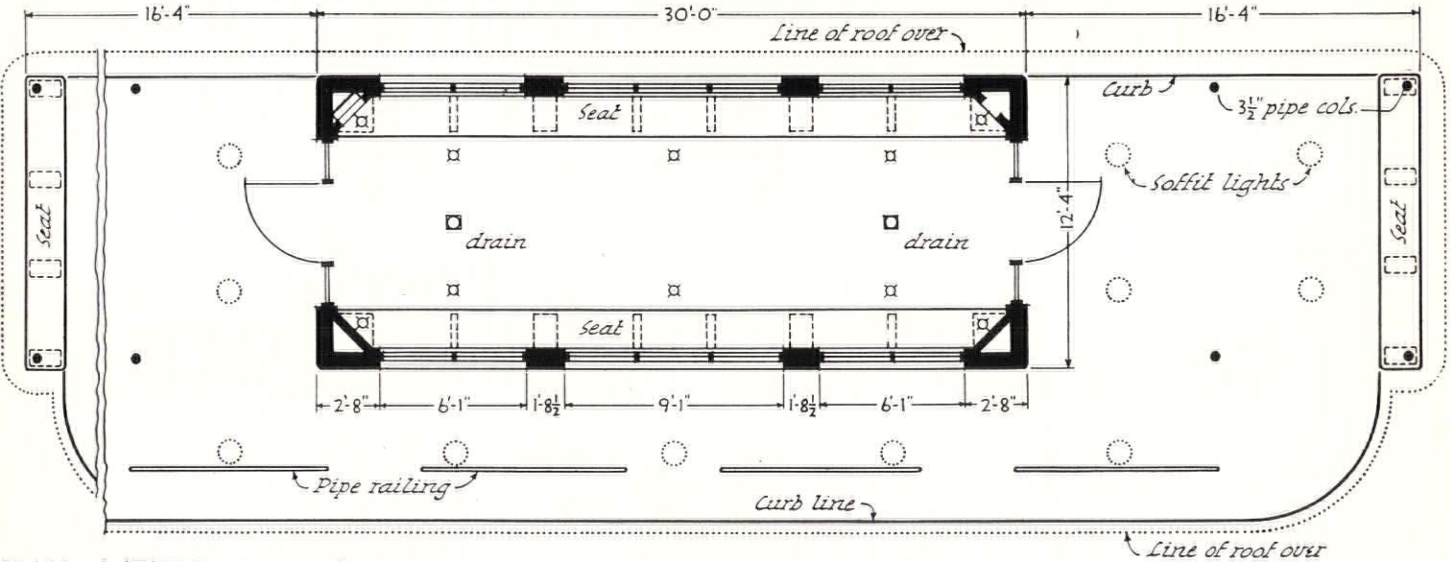


PLAN of STATION 1/8" scale

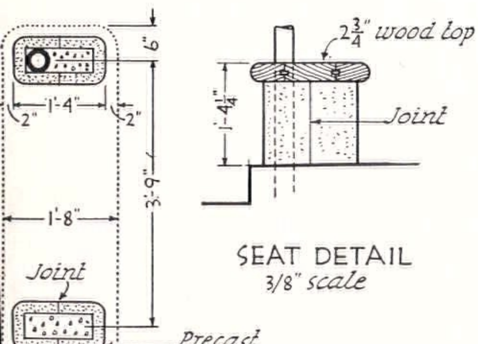


SEAT DETAIL
3/8" scale

PLAN

PLOT PLAN

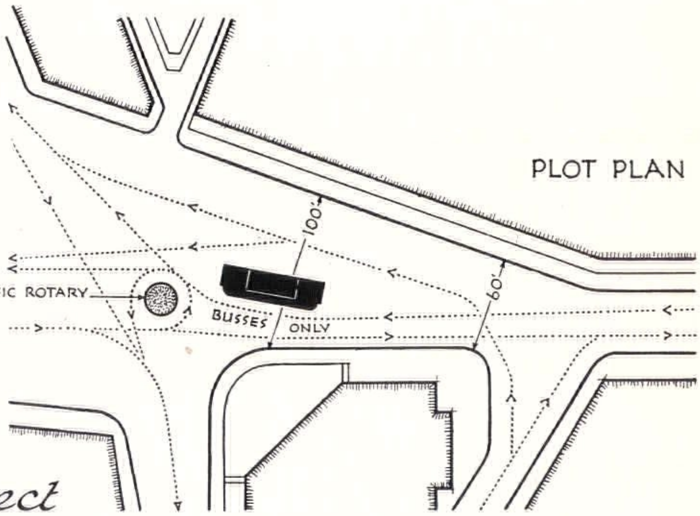



DAVID C. SANFORD, Jr., . . Architect

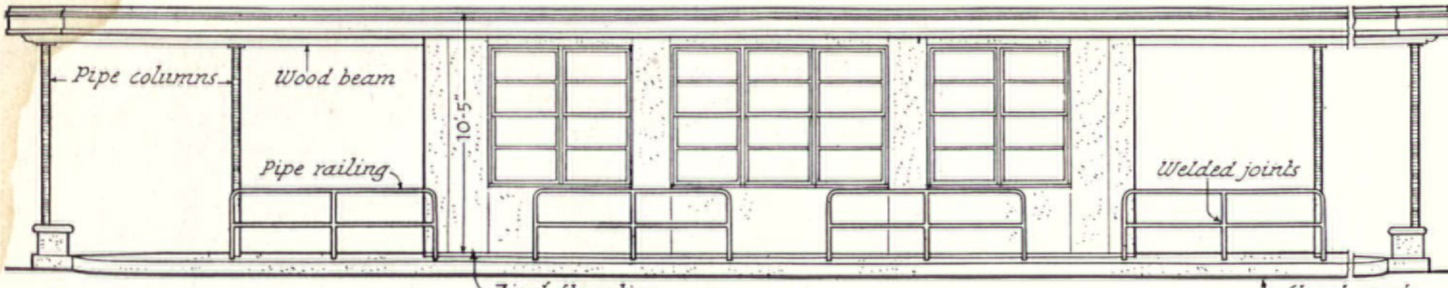

ELEVATION 1/8" scale


CORNICE SECTION
1 1/2" scale

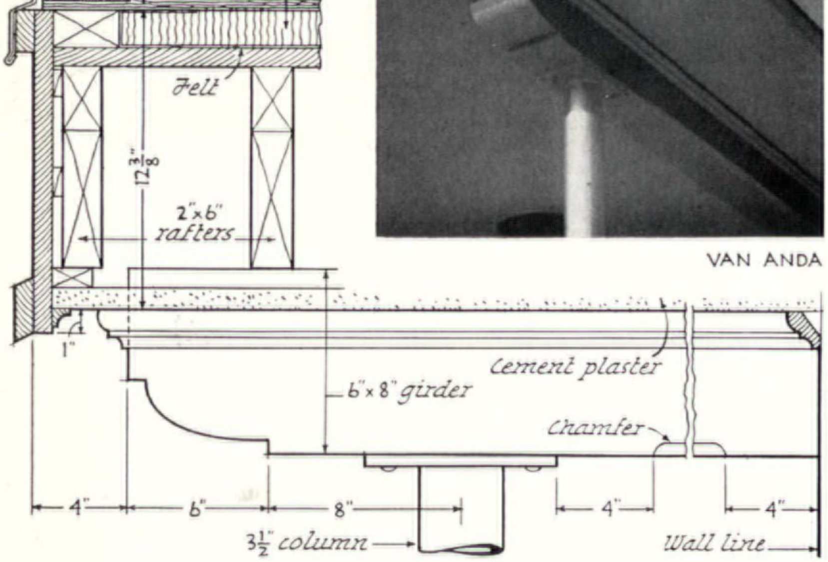


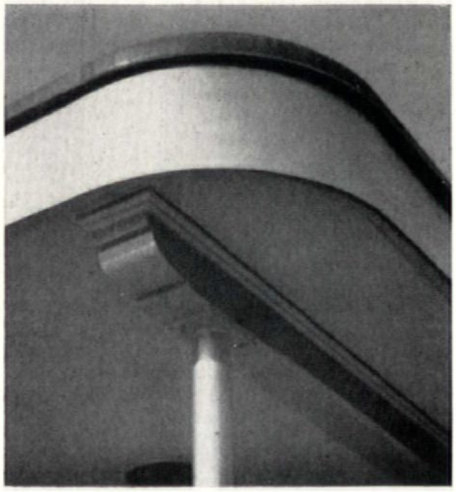


VAN ANDA

END ELEVATION
1/8" scale

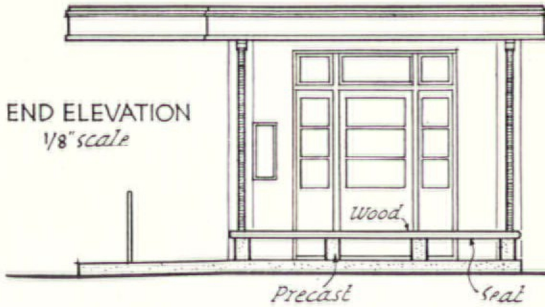

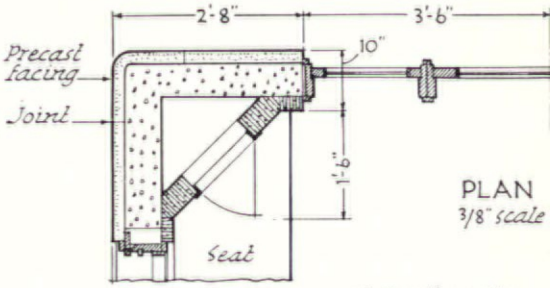

PLAN
3/8" scale

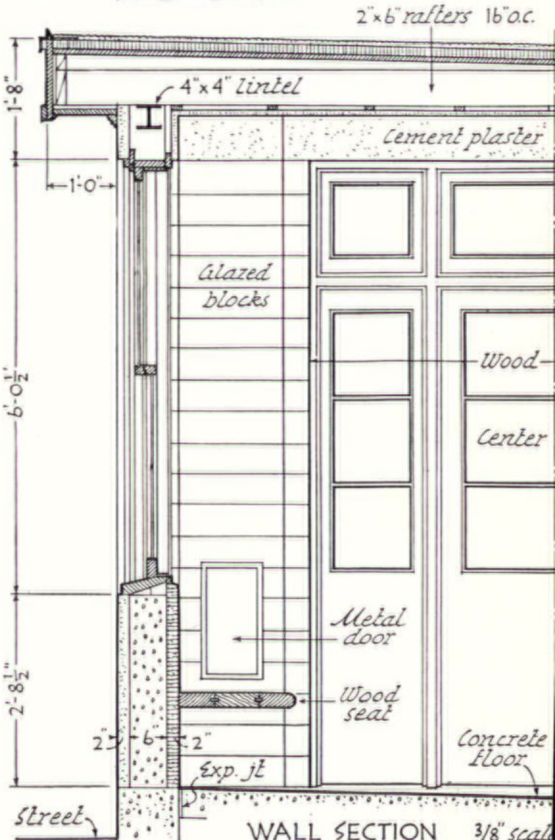


WALL SECTION 3/8" scale


KENNETH REID




DAVID C. SANFORD, Jr., . . Architect

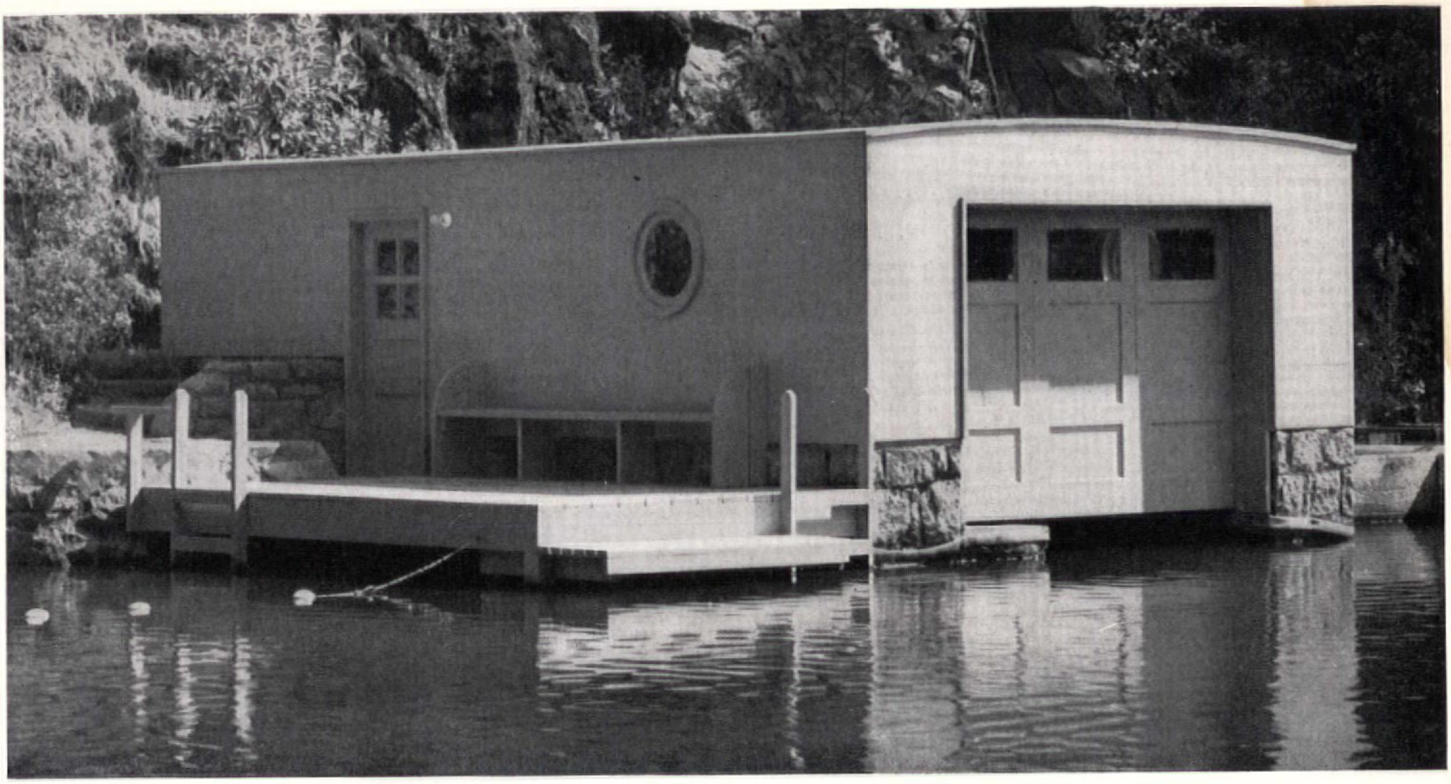


W. BOYCHUK

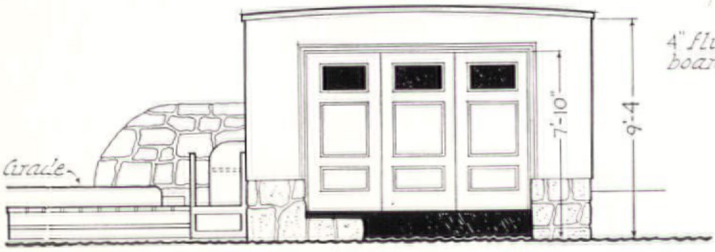

FRONT ELEVATION 1/8" scale

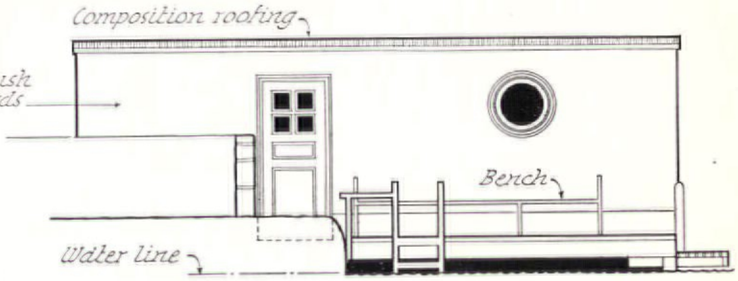

SIDE ELEVATION 1/8" scale

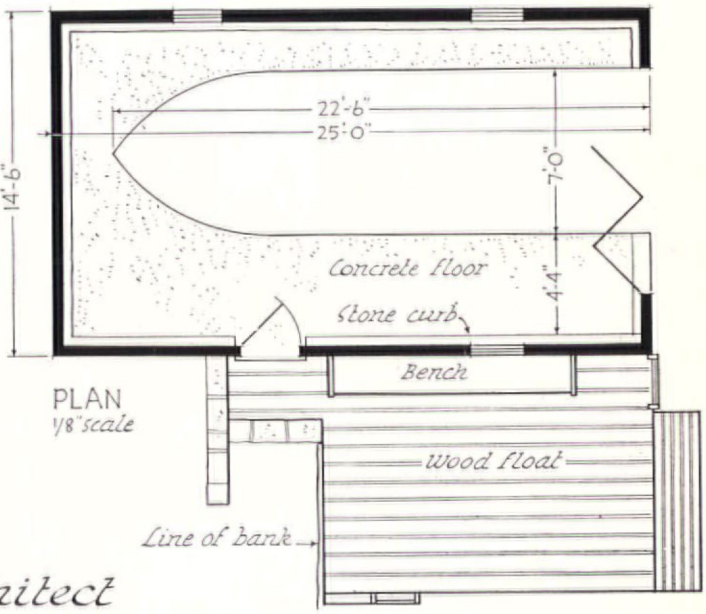


PLAN
1/8" scale


GLENN STANTON .... *Architect*




C. E. ENGELBRECHT

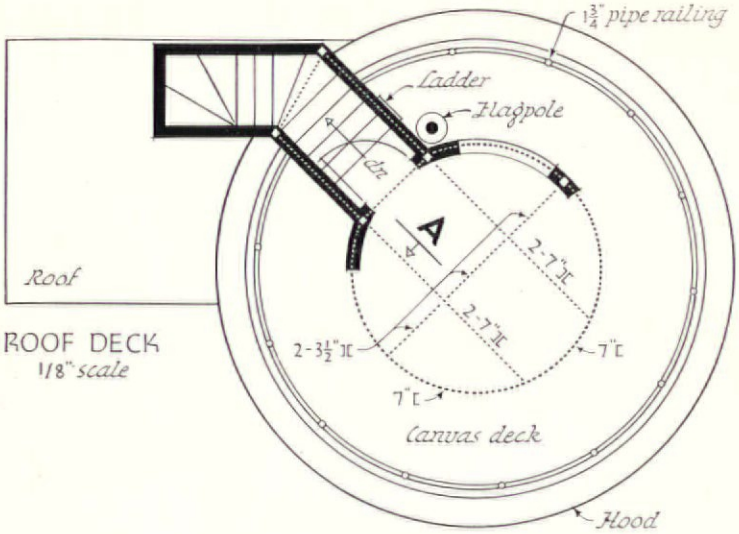

ROOF DECK
1/8" scale

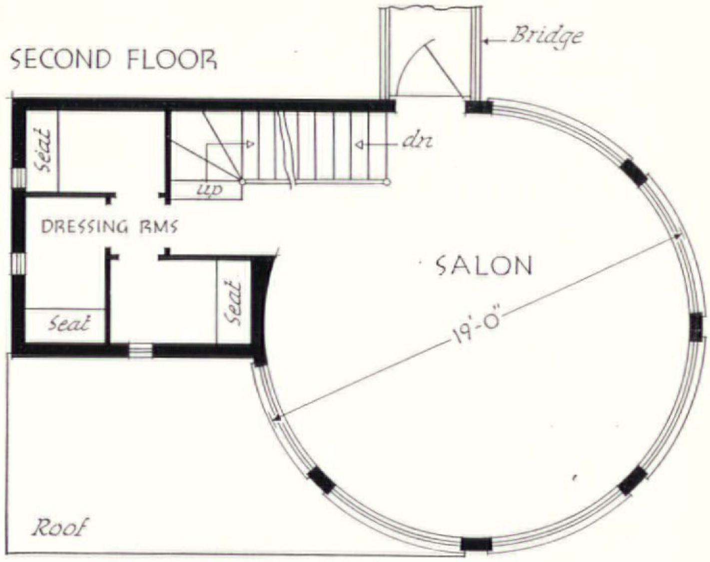


SECOND FLOOR

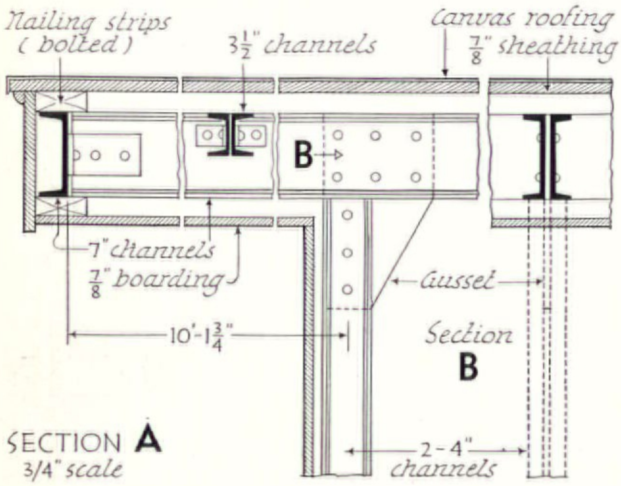


SECTION A
3/4" scale

FIRST FLOOR 1/8" scale

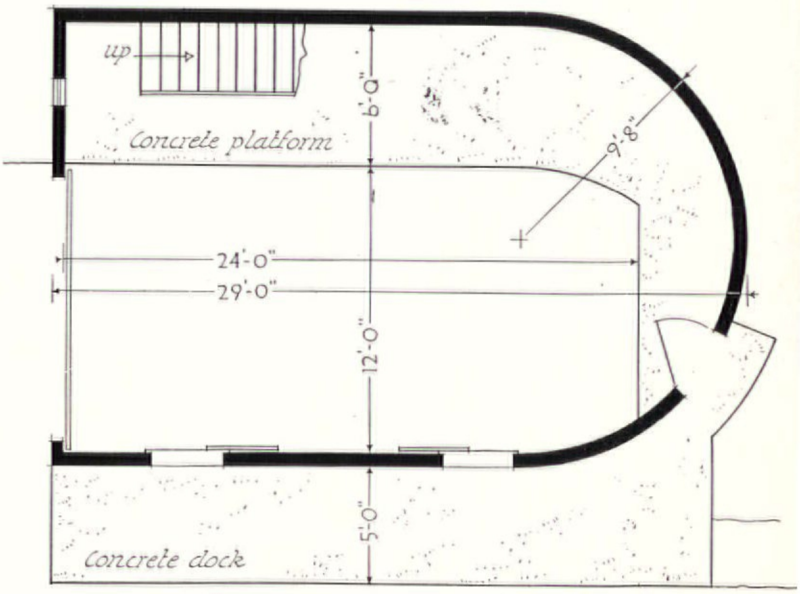


SIMPSON & ROLSTON
Architects

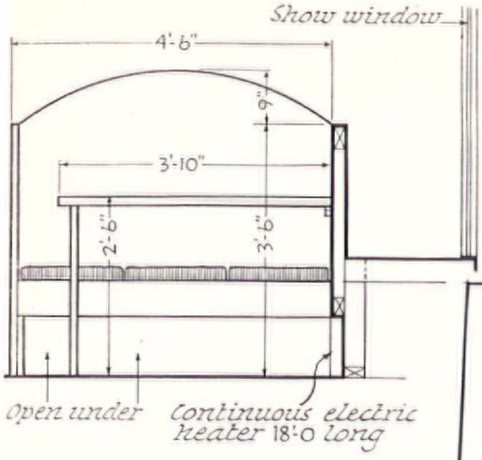

ELEVATION 3/8" scale



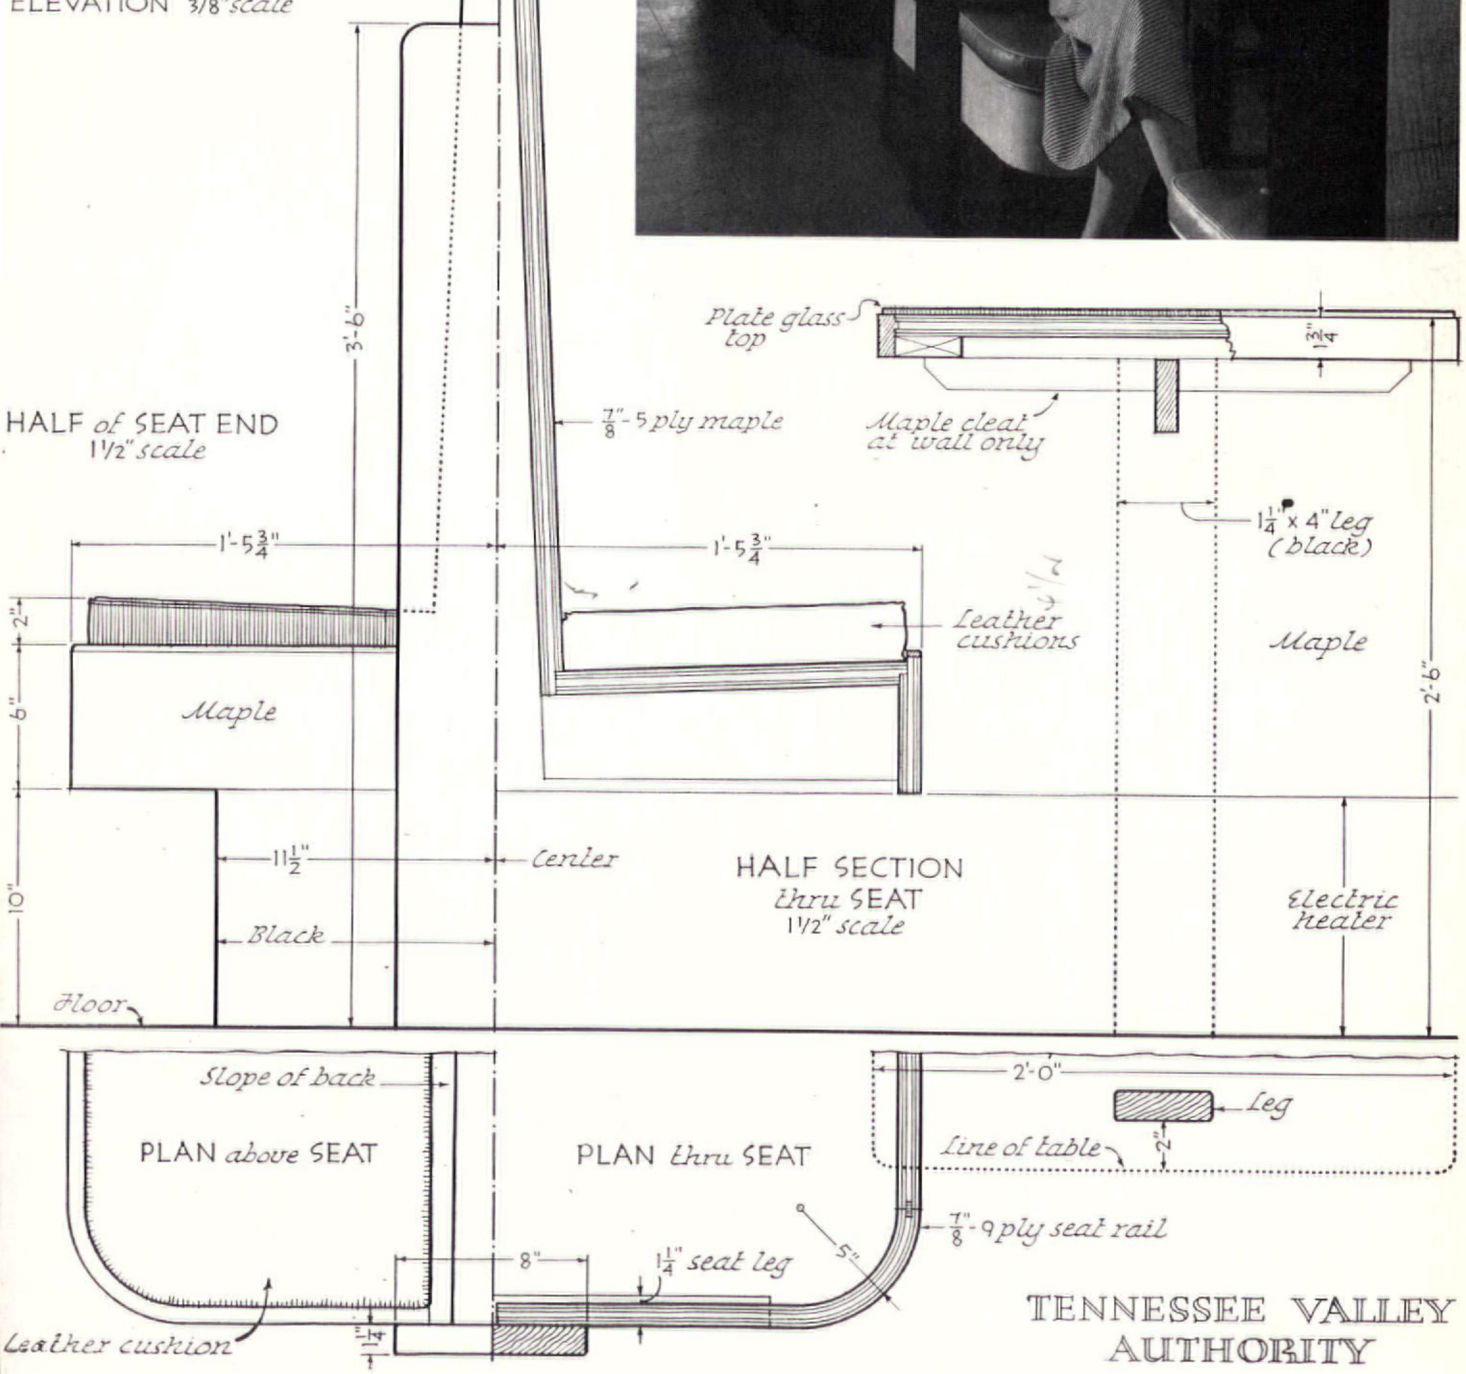

HALF of SEAT END 1 1/2" scale

HALF SECTION thru SEAT 1 1/2" scale


PLAN above SEAT

PLAN thru SEAT


TENNESSEE VALLEY AUTHORITY




ROBERT M. DAMORA

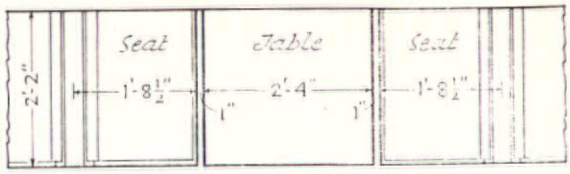


PLAN of SEATS 3/8" scale

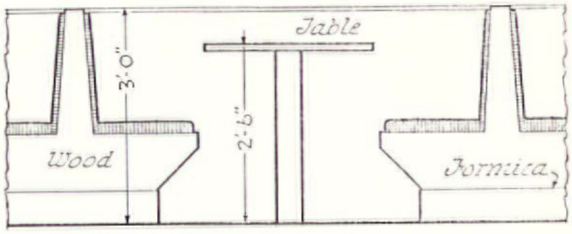


ELEVATION of SEATS

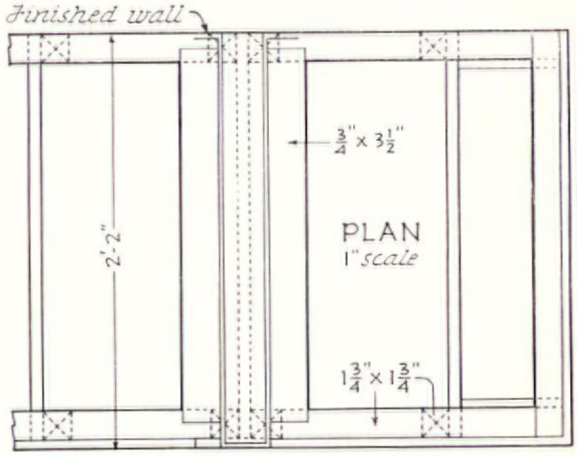


ELEVATION of SEAT BACK
1" scale

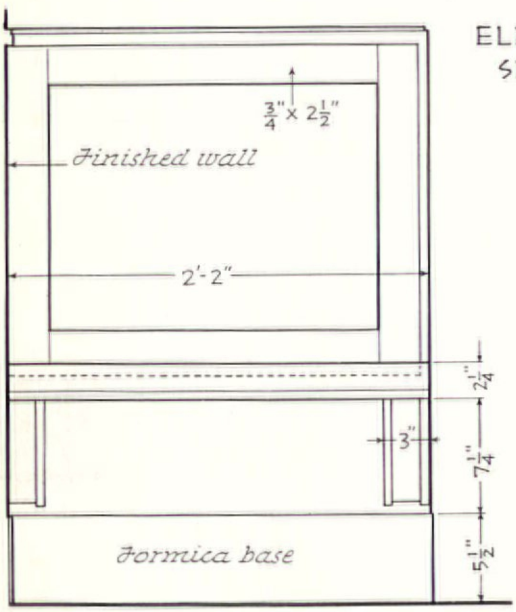


SECTION
1" scale

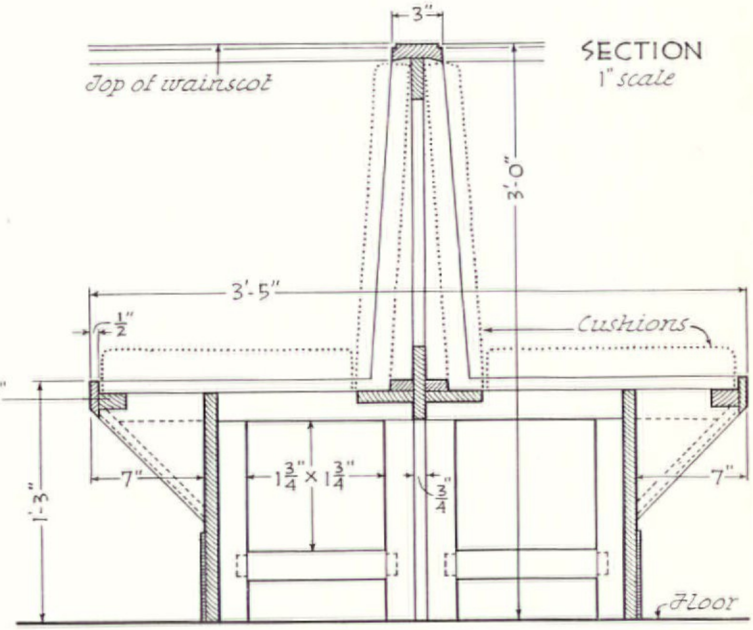


LOUIS ALLEN ABRAMSON . . . . Architect

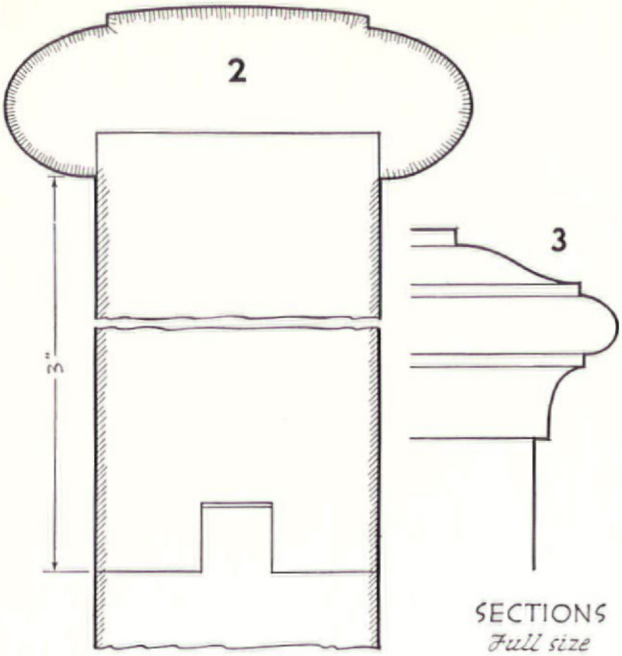


SECTIONS
Full size

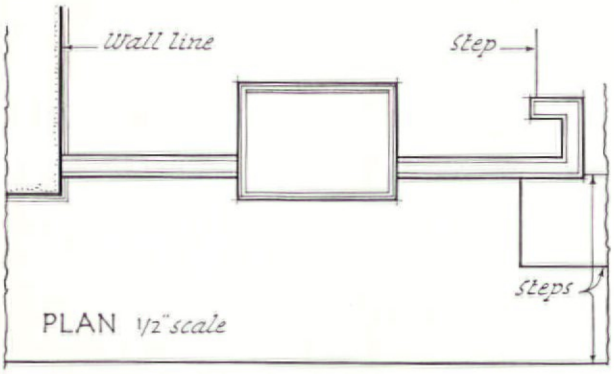


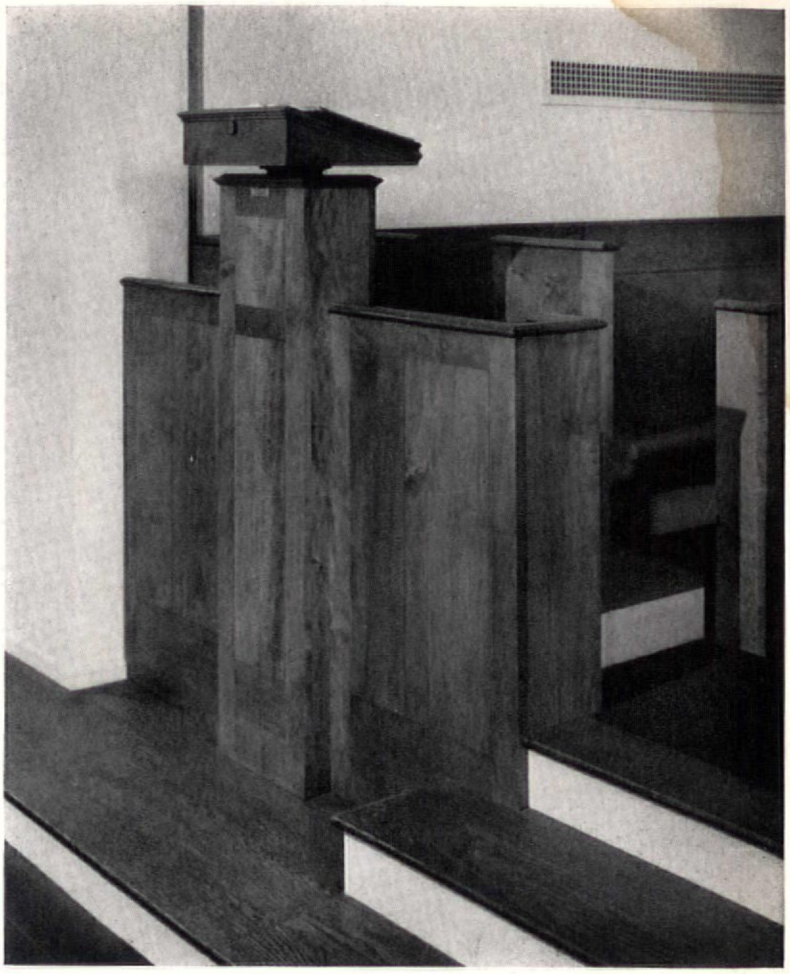


GEORGE H. VAN ANDA


SECTION 1 *Full size*

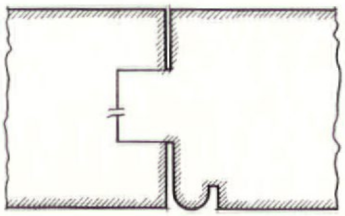

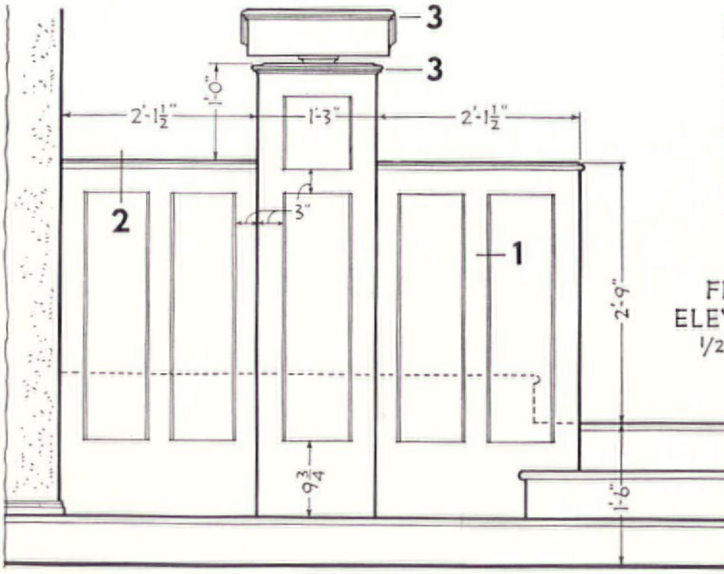


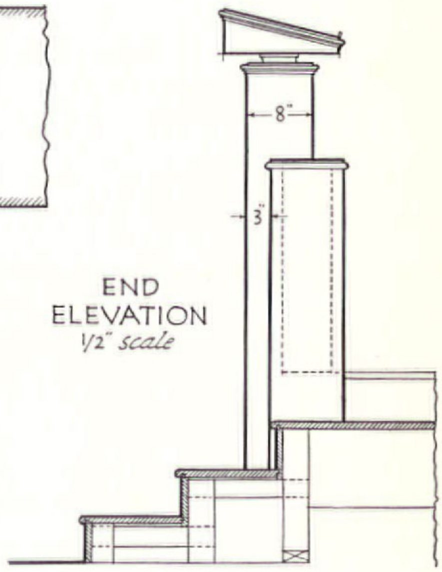



WILLIAM WEBB SUNDERLAND. . . . . *Architect*

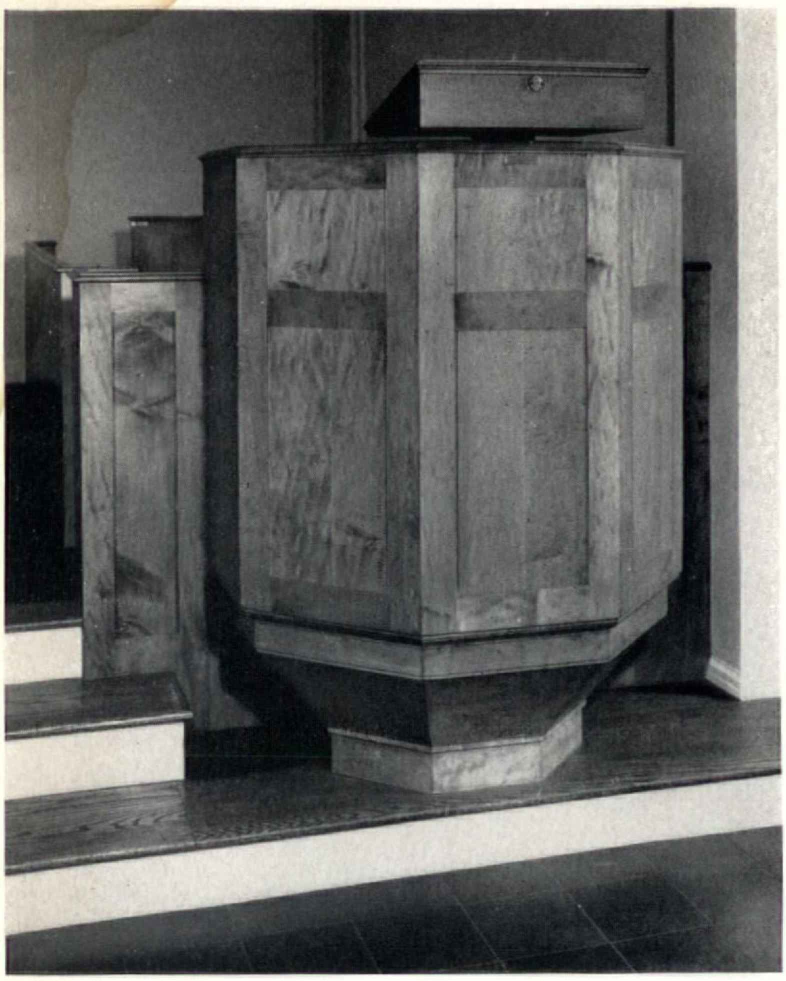

GEORGE H. VAN ANDA

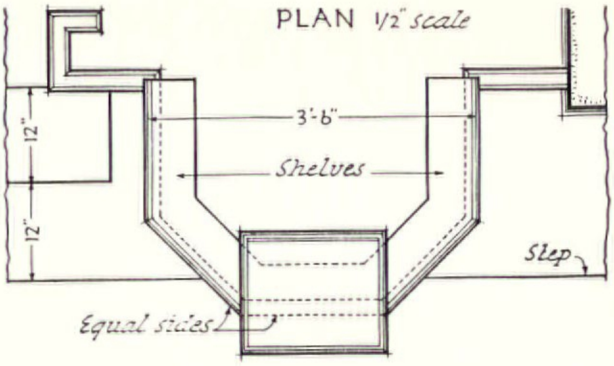


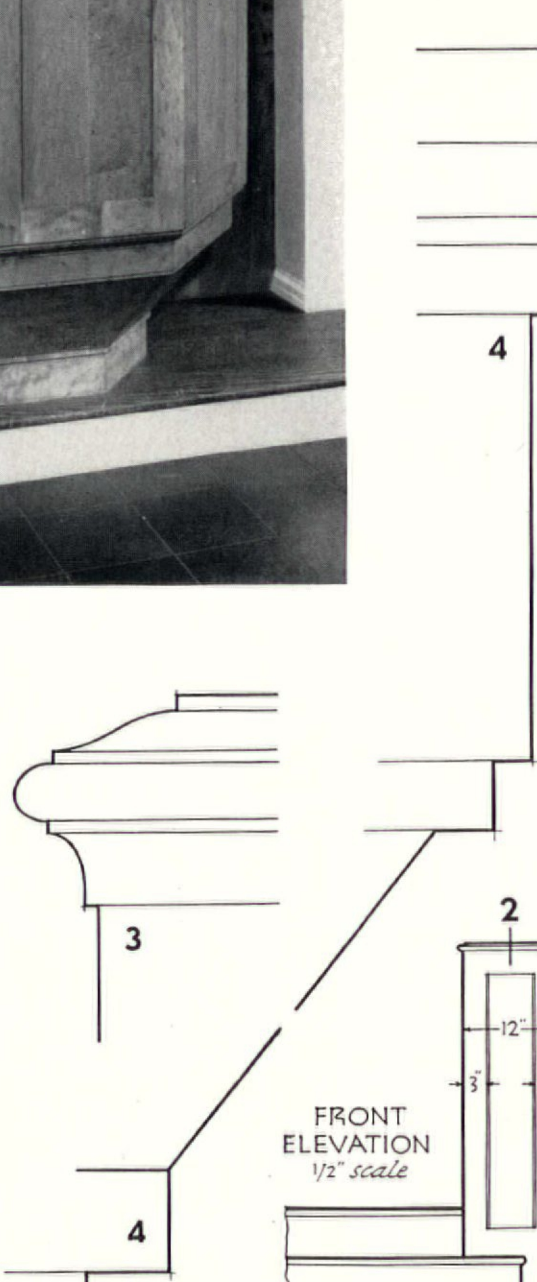


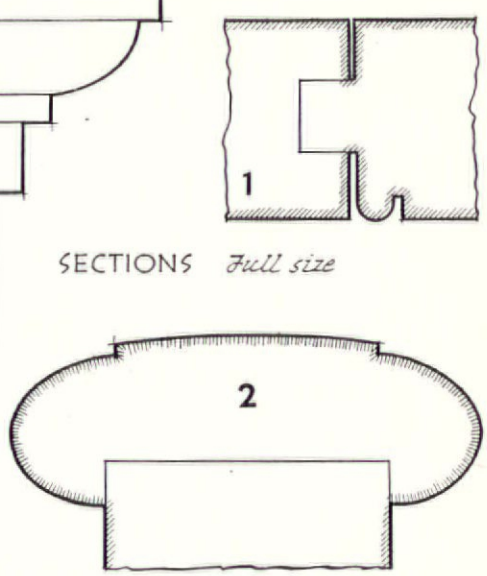


SECTIONS *Full size*

SIDE ELEVATION 1/2" *scale*

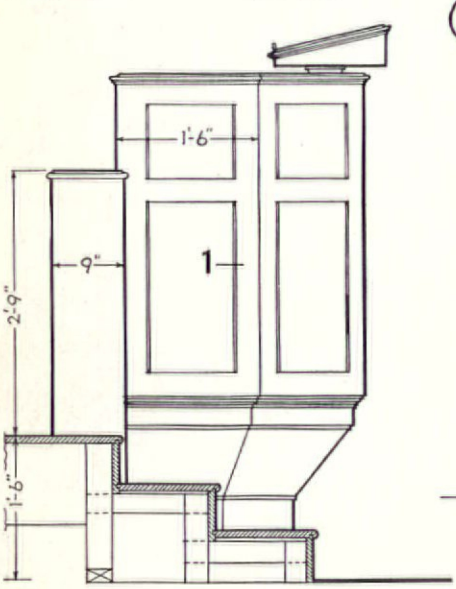


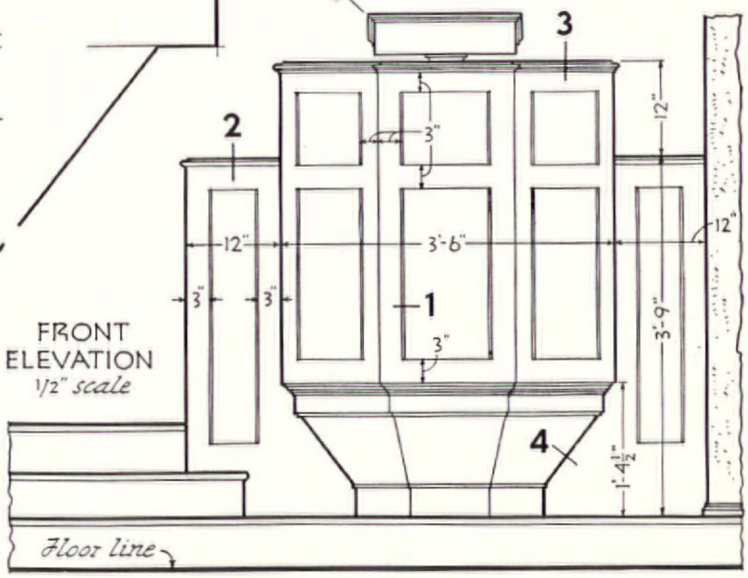


WILLIAM WEBB SUNDERLAND. . . . . *Architect*

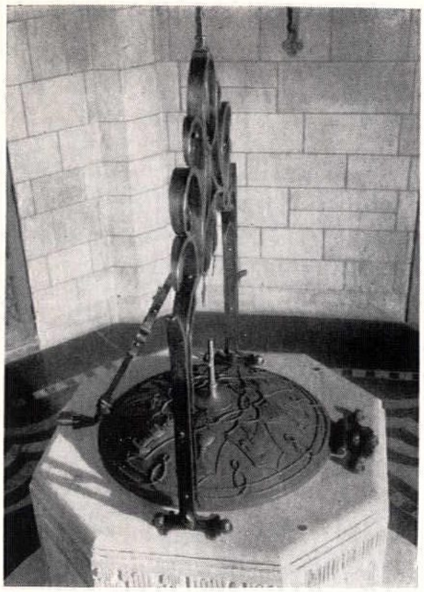



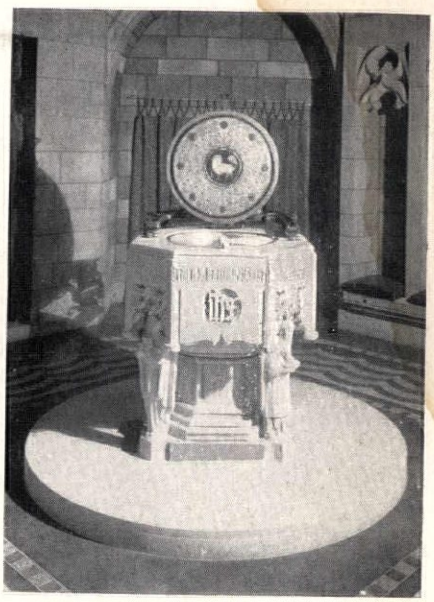



Photos by ADOLPH STUDLY Jr.

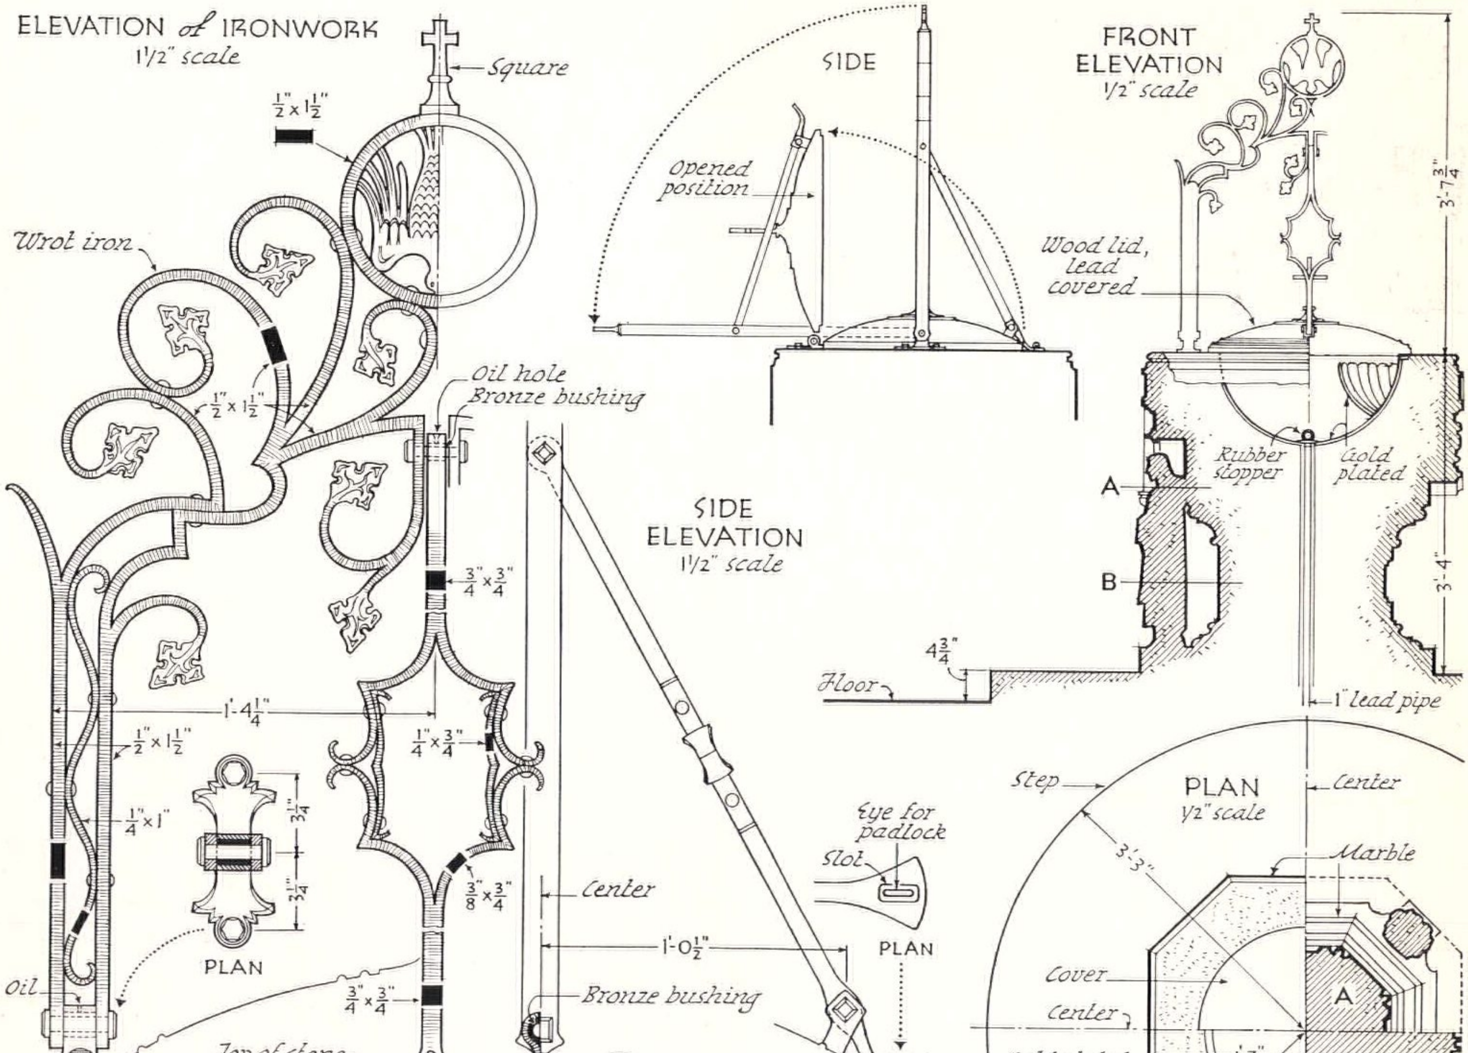


ELLIOTT L. CHISLING . . . . . *Architect*




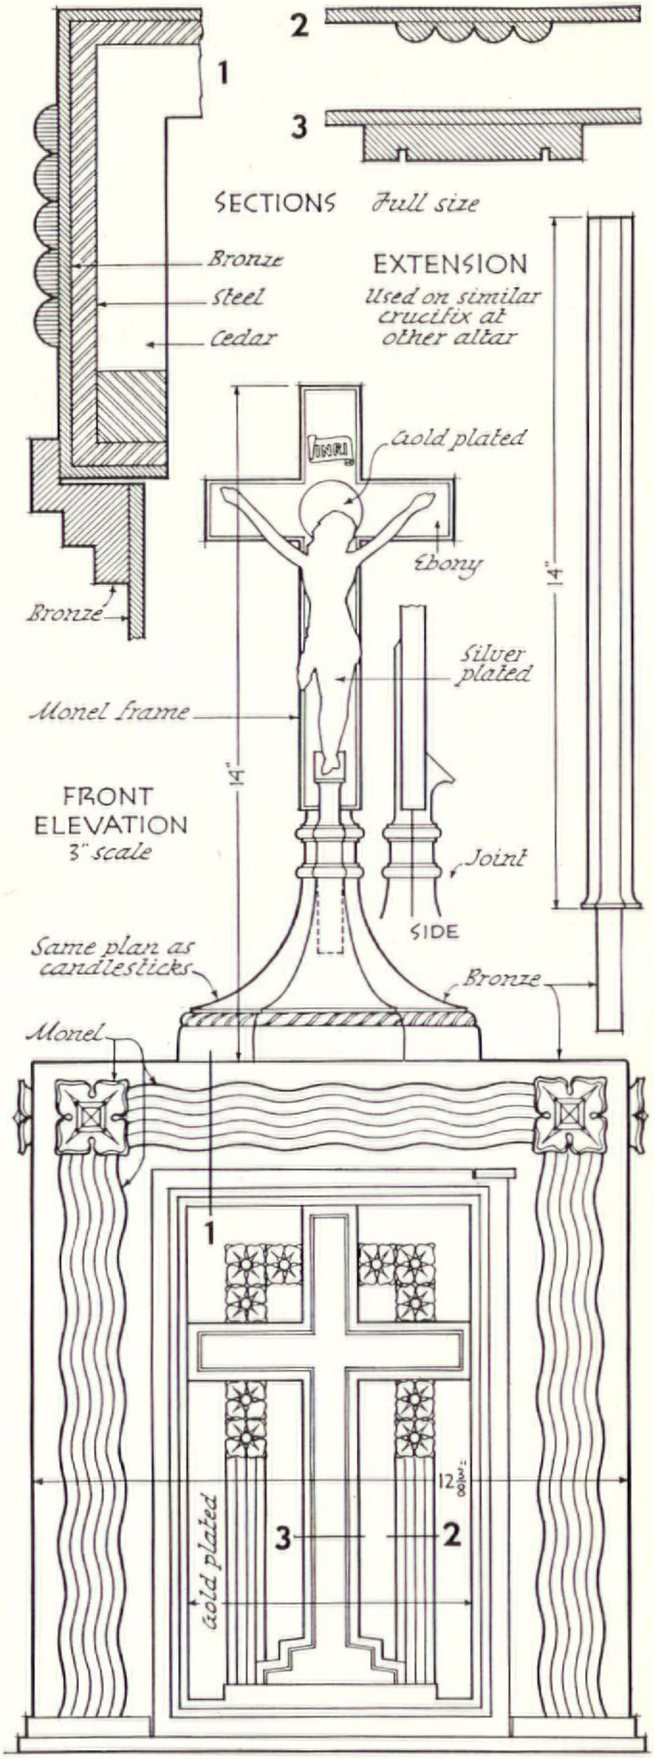


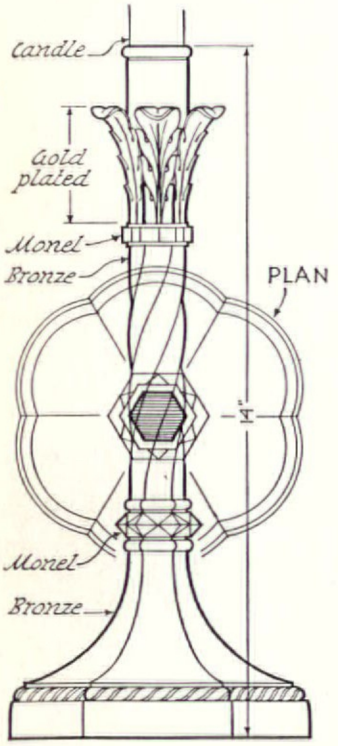


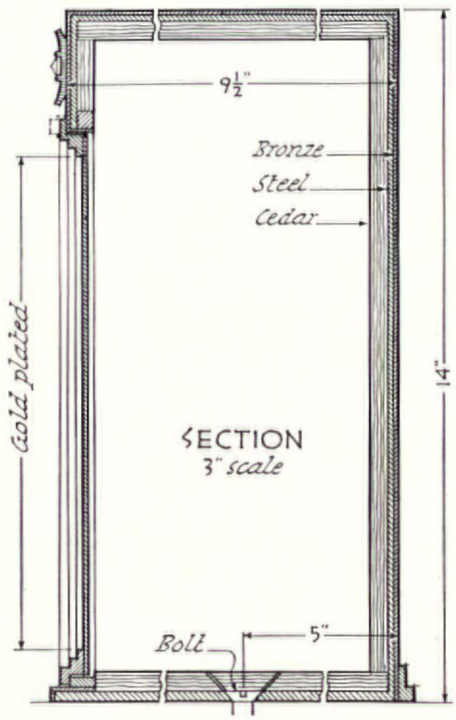

HENRY D. DAGIT & SONS . . . . *Architects*

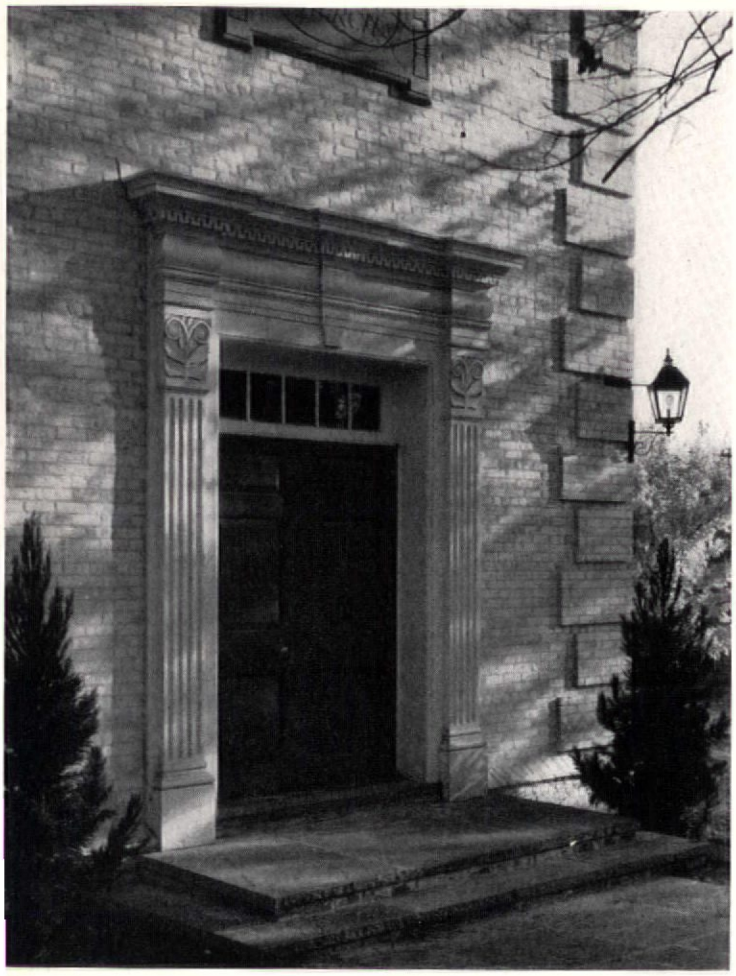


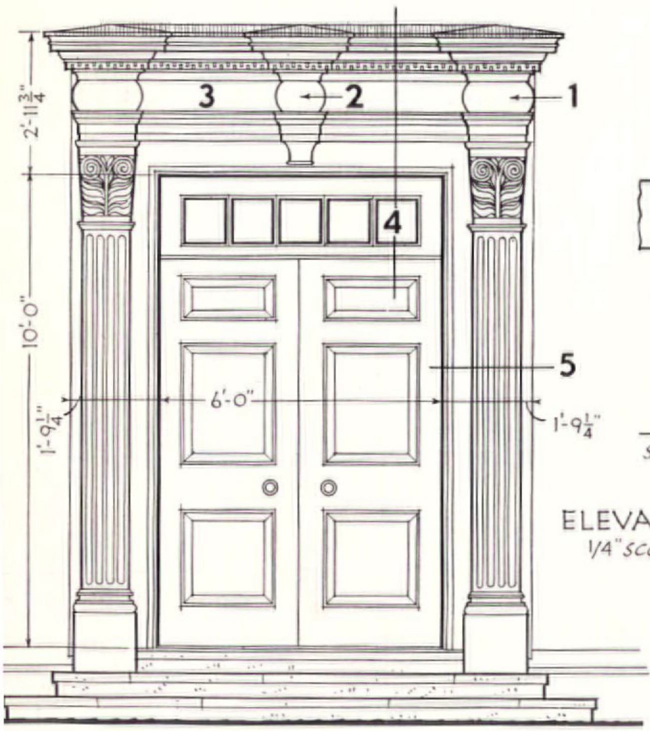

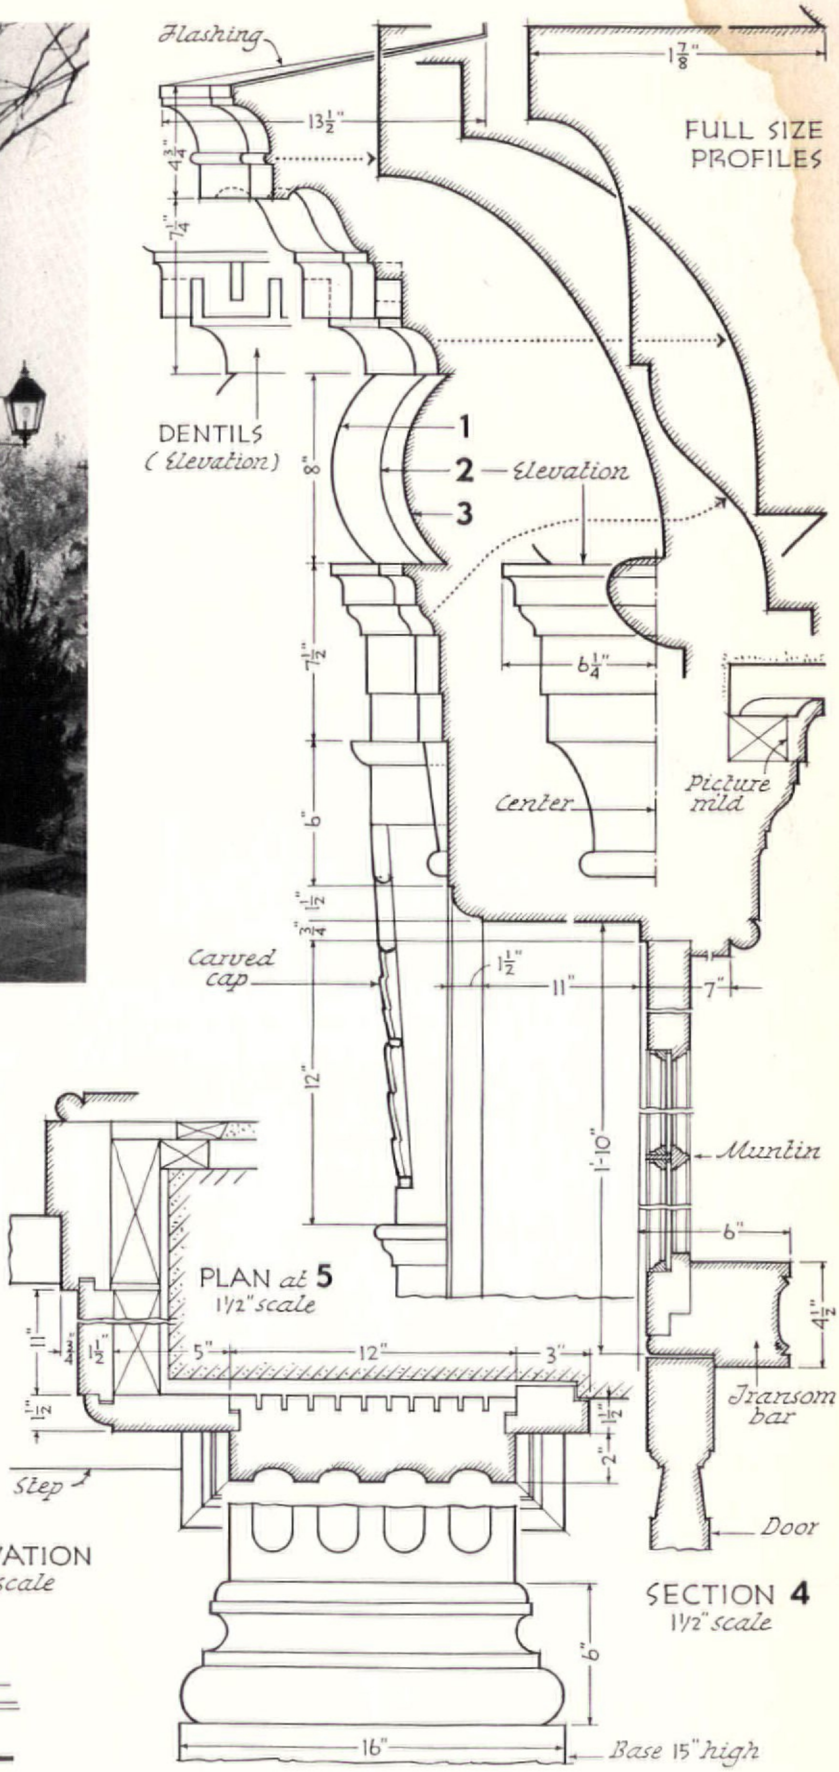


HOBART B. UPJOHN . . . *Architect*

OTTO F. LANGMANN . . . ASSOCIATE

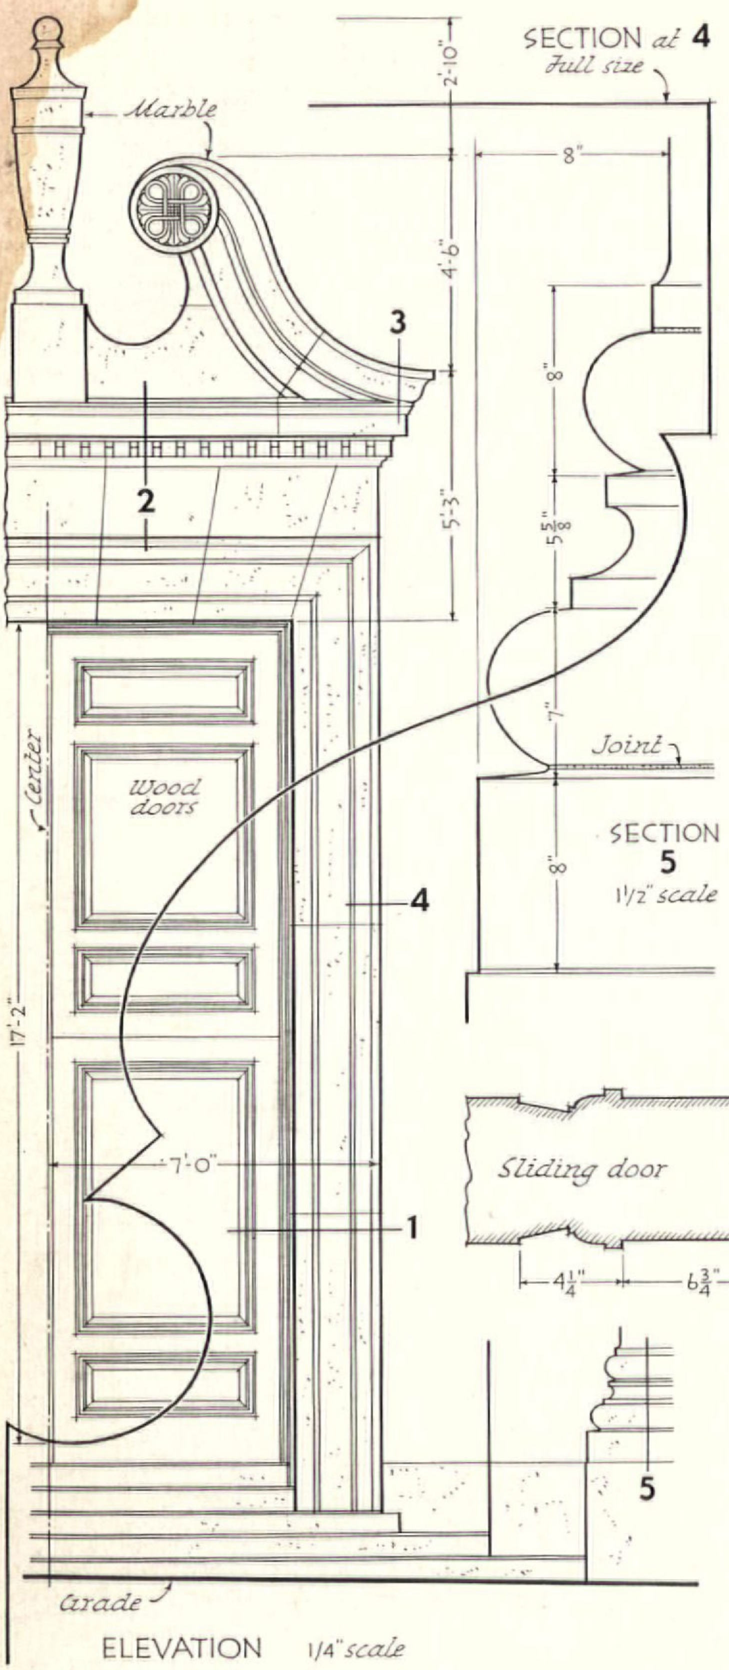



SIGURD FISCHER

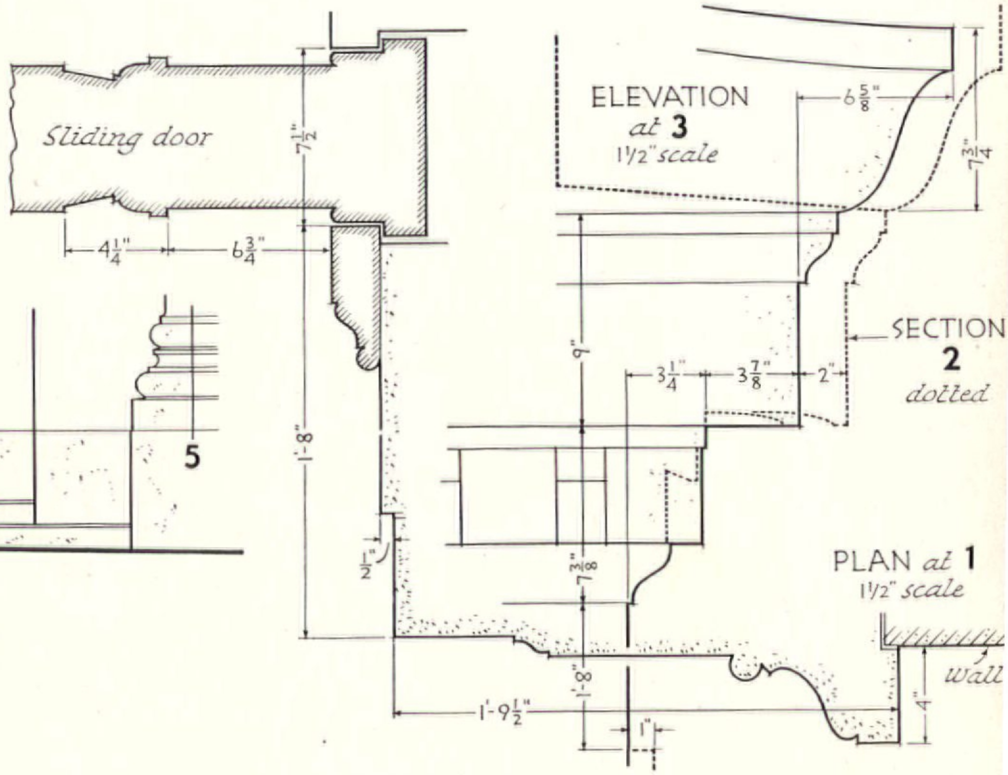

HOBART B. UPJOHN . . . *Architect* OTTO F LANGMANN . . . ASSOCIATE